
PROPOSED NEW DWELLING AT TANYFFORDD RUTHIN ROAD, BWLCHGWYN, WREXHAM, LL11 5UU.

Date July 2025

Scale 1 : 100 at A3

Drawing No. 996/4

Revisions C

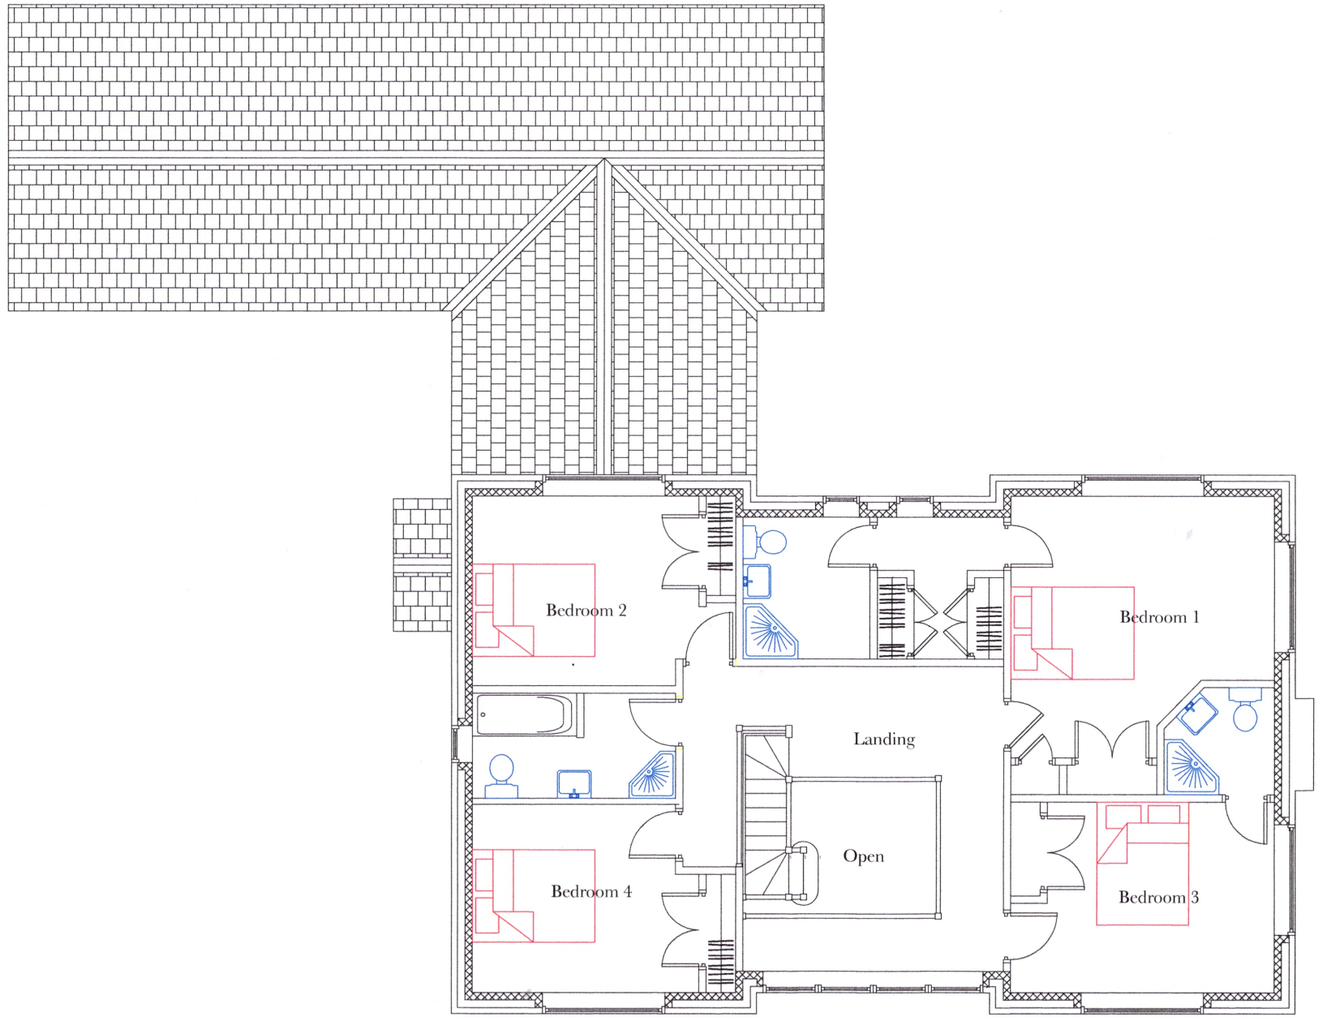

PROPOSED FIRST FLOOR PLAN

0 1 2 3 4 5 6 7 8 9 10

Scale 1:100 at A3