




N

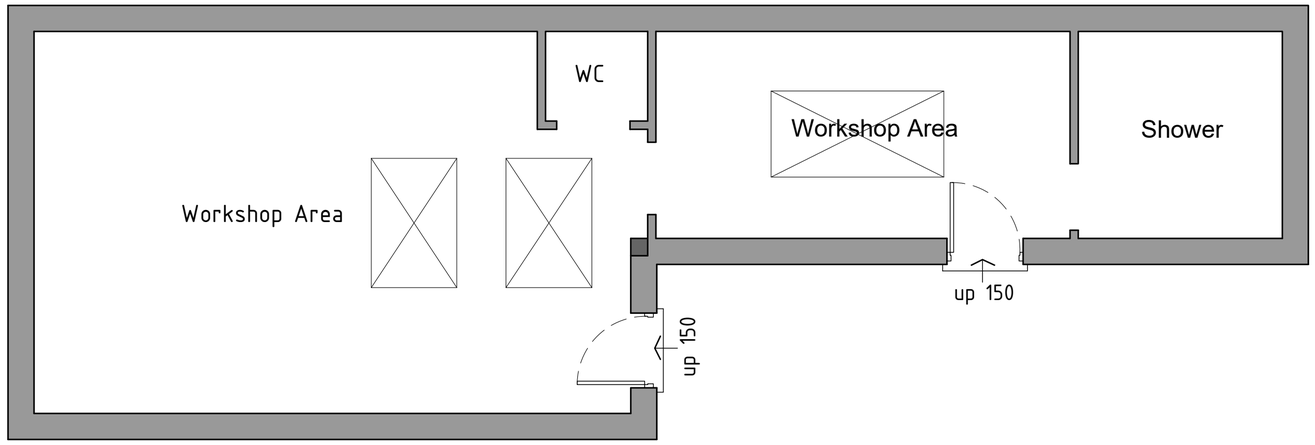

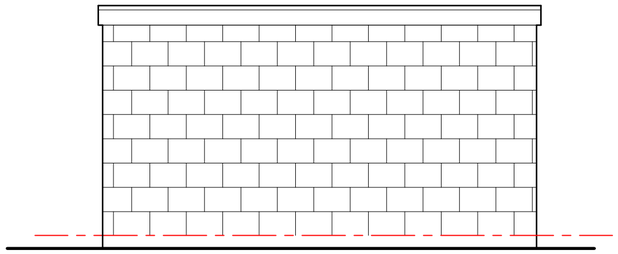

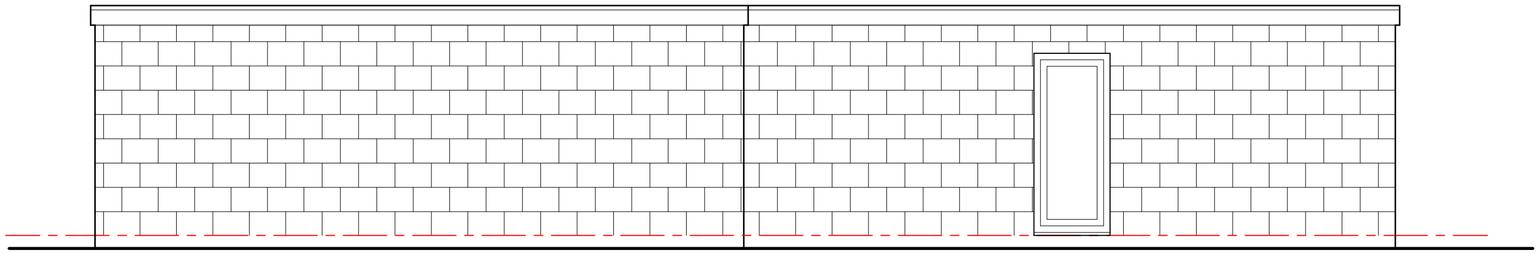

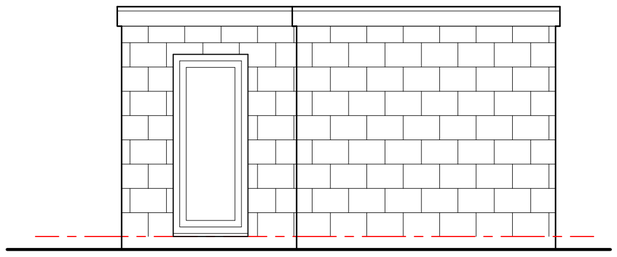

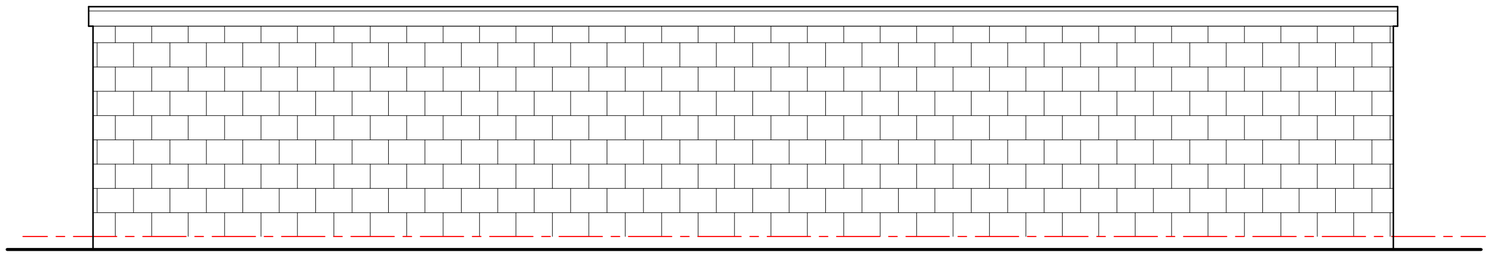

Ground floor plan 1:50

1:50 1m 1.5m 2m 2.5m 3m 3.5m 4m 4.5m 5m

1:100 1m 2m 3m 4m 5m 6m 7m 8m 9m 10m

As Proposed

HDS ARCHITECTURAL SERVICES
HDS Architectural Services, The Foundry,
15 Yorke Street, Wrexham
LL13 8LW
Tel (01978) 345250
www.hdsarchitectural.co.uk

Project;
Brandie View, Stryt Las, Rhos, Wrexham, LL14 2HD

Title;
01-As Proposed Floor Plan & Elevations

Scale (A2);
1:50

Dwg No;
BV/PD/01

Date;
20.08.25

Revision;