

52 Huntsmans Corner.

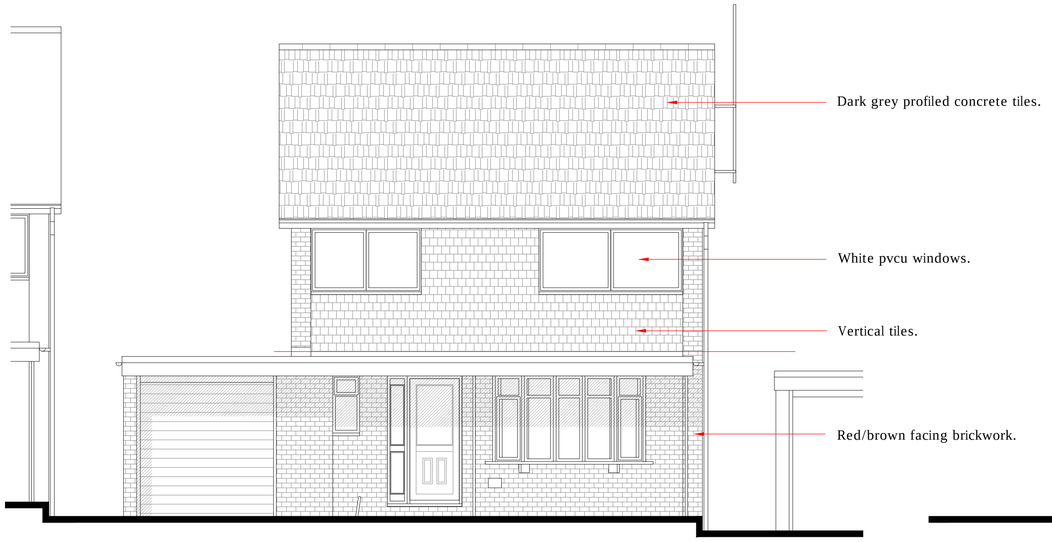

Existing Front Elevation

1:50

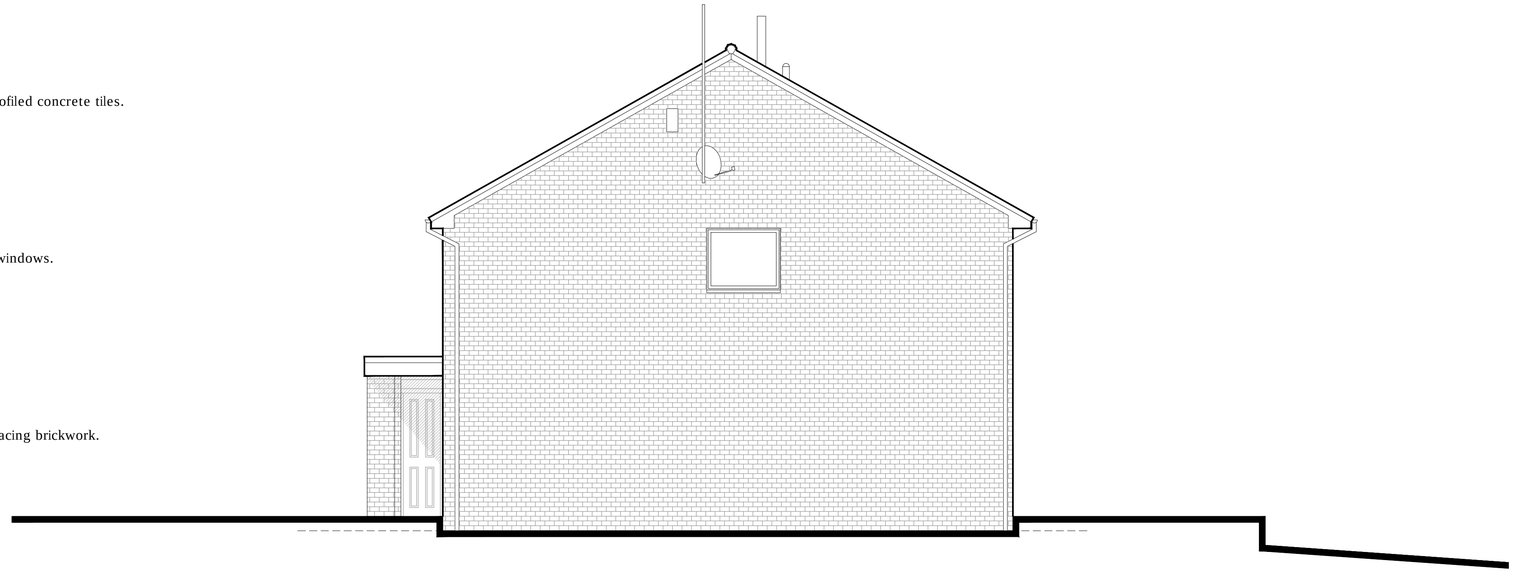


Existing Side Elevation

1:50



Existing Rear Elevation

1:50

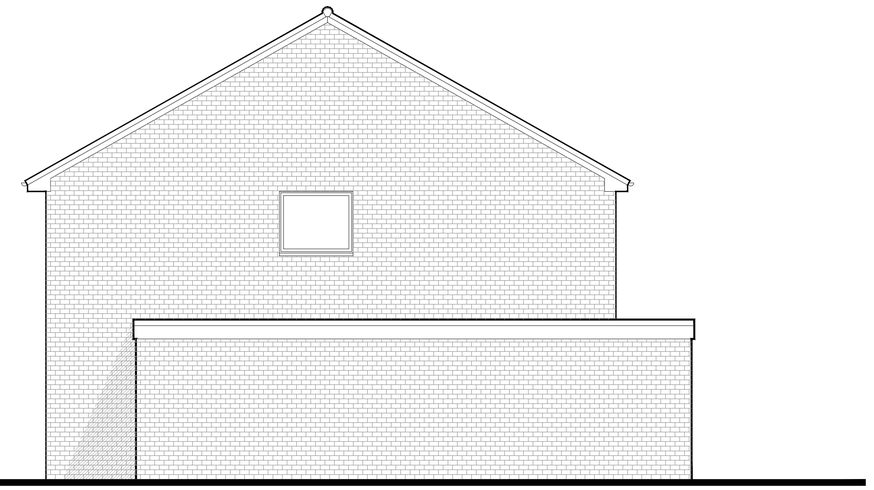

Existing Side Elevation

1:50

CULLIS
ARCHITECTURAL DESIGN

25 Sunningdale Close
Wrexham
LL13 9QU

M 07791 480768
E ajones540@btinternet.com

LABC partner

Client:
Mr. & Mrs. Corcoran.

Drawing Title:
Existing Elevations.

Job Title:
Proposed Alterations to
52 Huntsmans Corner, Wrexham.

Date:	Scale:	Rev:	Drg.No:
Aug 2025	1:50 at A1		PD/02