
SITE PLAN

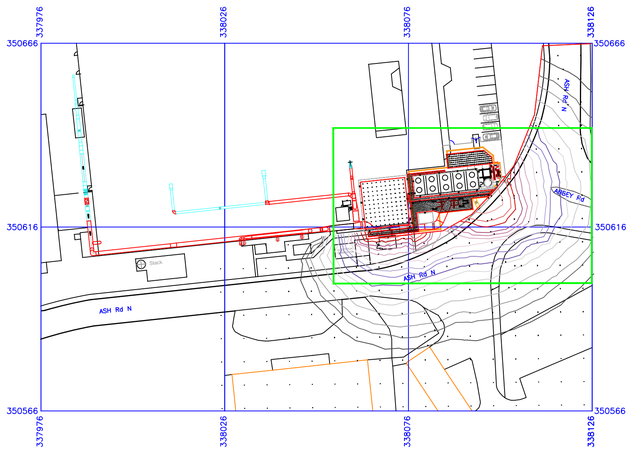

SCALE BAR

0m 1m 2m 3m 4m 5m 6m 7m 8m 9m 10m

GENERAL NOTES
(UNLESS STATED OTHERWISE)

1) ALL DIMENSIONS IN MILLIMETERS

2) ALL LEVELS IN METRES


3) DRAWING PROJECTIONS TO BE 3rd ANGLE

LIGHT FITTINGS

SYMBOL	DESCRIPTION	QTY
	LUMINAIRE 1 Wolf Mini Wallpack CCT Black Absolute Photometry Luminaire efficacy – 115.88 lm/W Luminous Flux – 926.9 lm Power – 8W Colour Temp – 3000K	18
	LUMINAIRE 2 Aztec Floodlight Asymetric Absolute Photometry Luminaire efficacy – 160.14 lm/W Luminous Flux – 6405.7 lm Power – 40W Colour Temp – 3000K	1
	LUMINAIRE 3 Tornado EVO (with Emergency Batt Backup) Absolute Photometry Luminaire efficacy – 115.08 lm/W Luminous Flux – 1381.1 lm Power – 12W Colour Temp – 4000K	10
	LUMINAIRE 4 Wolf Mini Wallpack CCT Black (with Emergency Batt Backup) Absolute Photometry Luminaire efficacy – 115.88 lm/W Luminous Flux – 926.9 lm Power – 8W Colour Temp – 3000K	8
	LUMINAIRE 5 Aztec Floodlight Asymetric (with Emergency Batt Backup) Absolute Photometry Luminaire efficacy – 176.64 lm/W Luminous Flux – 7065.3 lm Power – 40W Colour Temp – 4000K	2

FOR FULL LIGHTING SPECIFICATION REFER TO ANSELL DOCUMENT –

QUO-408742-NTCSL3

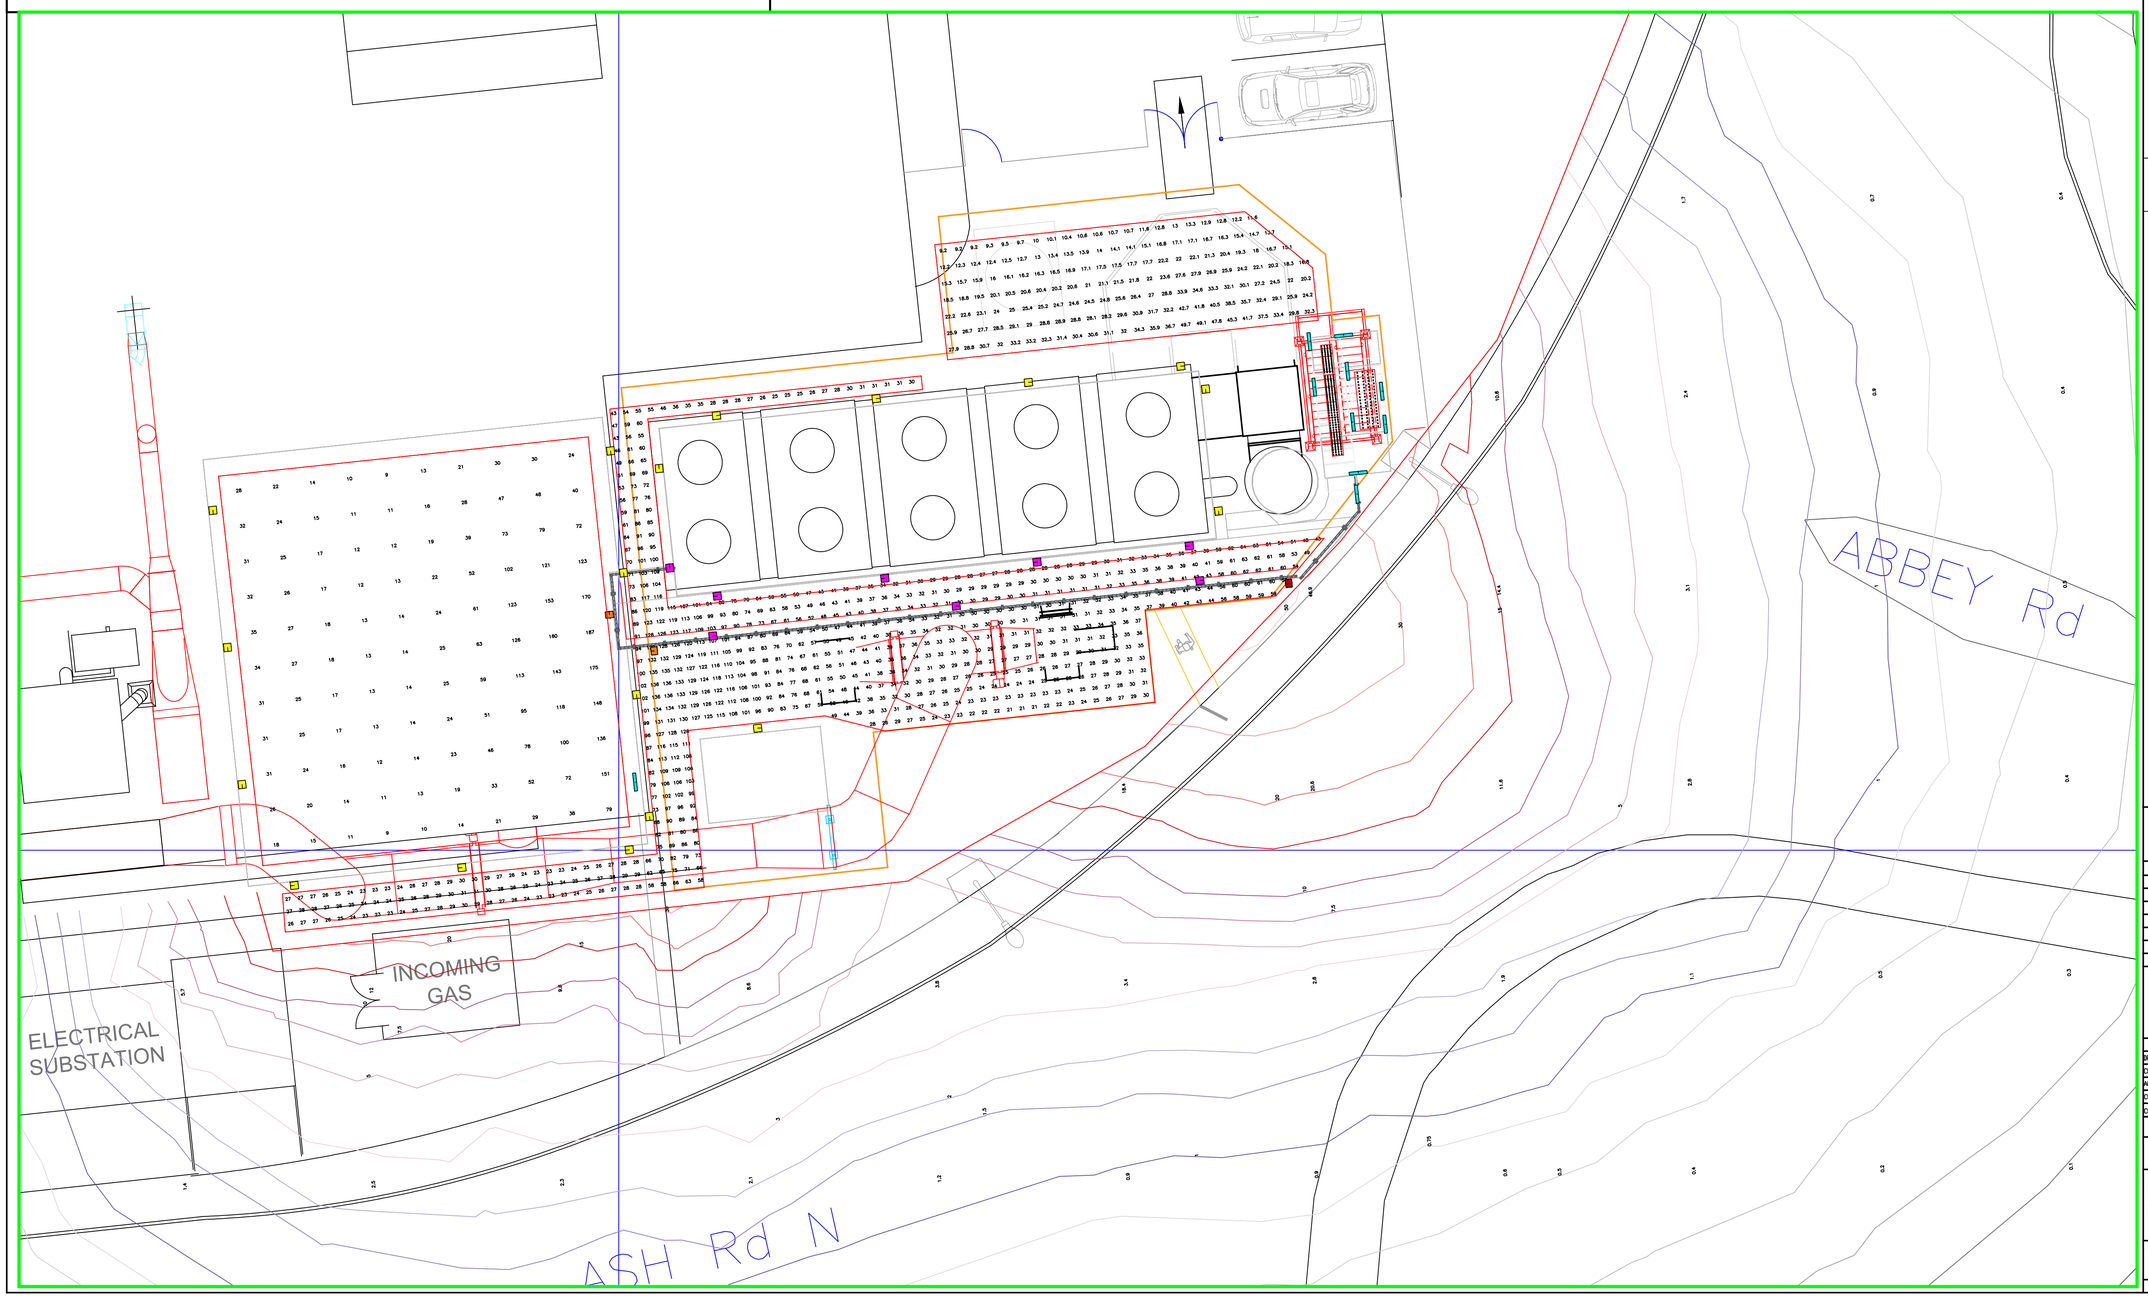

TRANSCONTINENTAL
424 A Ash Road North,
Wrexham Industrial Estate,
Wrexham, LL13 9UF.
Tel. - 01948 660241

REV	DESCRIPTION	DATE	BY	CHKD	APV'D
C1	UPDATE READY FOR ISSUE	20/8/25	NAE		
P1	1st ISSUE FOR REVIEW & COMMENT	13/8/25	NAE		

RANGE Fabrications Penley
Unit 25,
Penley Business Park,
Wrexham, LL13 0LQ.
Tel. - 01948 830703
email. - robbie@rangefabrications.co.uk

DEBUR AND BREAK SHARP EDGES

	NAME	SIGNATURE	DATE
DRAWN	NEdwards		20/8/25
CHK'D			
APV'D	GRoberts		/8/25
CLIENT1	K.Vidamour		/8/25
CLIENT2			

MATERIAL:

DO NOT SCALE DRAWING — REVISION C1

CLIENT:
TRANSCONTINENTAL AC Ltd, WREXHAM

TITLE:
REGENERATIVE THERMAL OXIDIZER PROJECT
LIGHTING LAYOUT
MAIN PLAN LAYOUT & KEY PLAN

DWG NO.
RTO LIGHTING SCHEME

A1

SCALE:1:125 — WEIGHT: — SHEET 1 OF 1