

Dimensions are to be checked on site. Do not scale from drawings. Report discrepancies to the Architect.

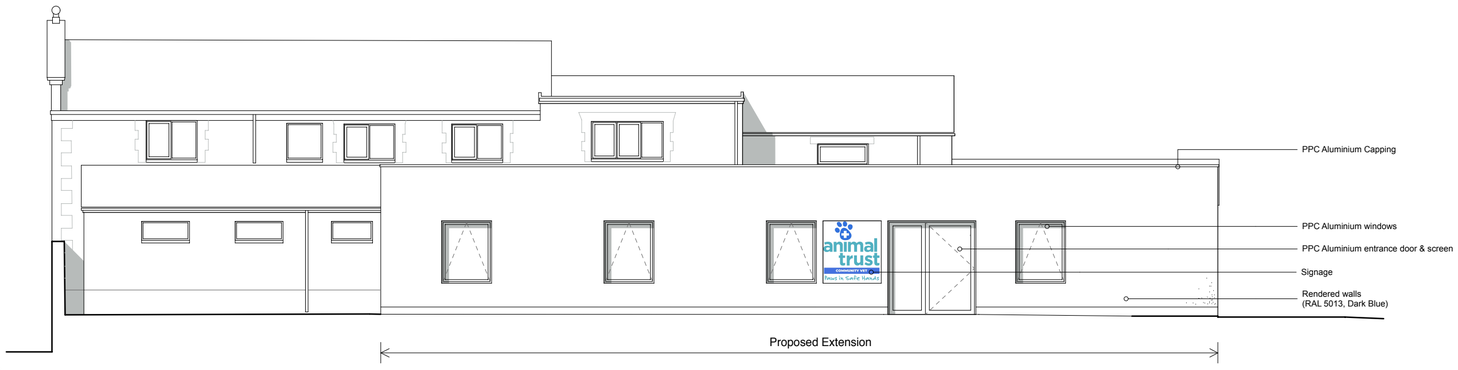


Proposed West Elevation

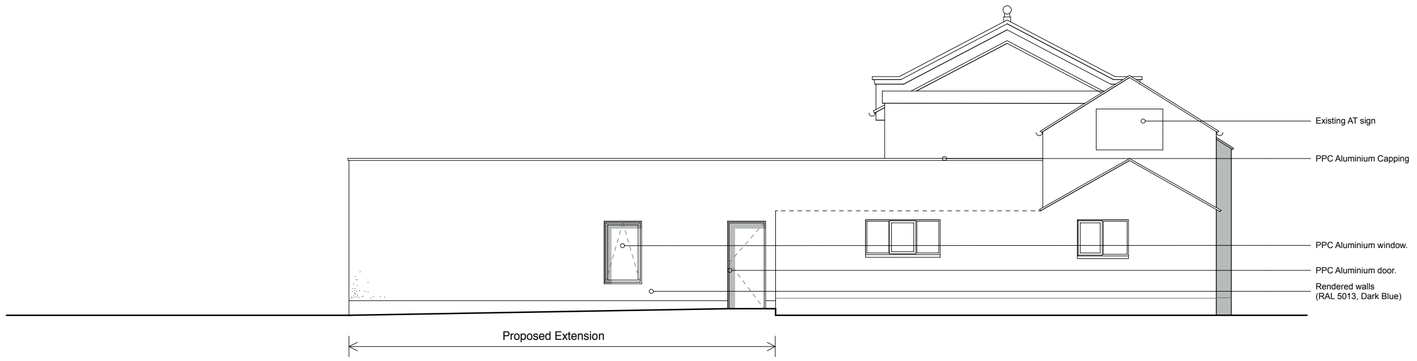

Proposed East Elevation



Proposed North Elevation

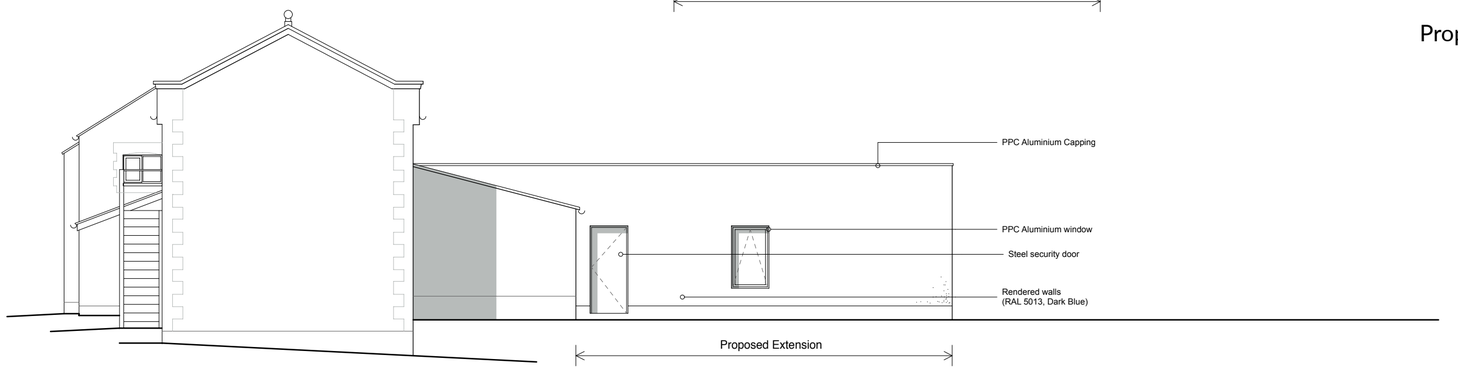

Proposed South Elevation

Prince Architects
Studio G02
Jordan Street Studios
Liverpool
L1 0BP
0151 7271384
ben@princearchitects.co.uk
www.princearchitects.co.uk

Project:	Client:	Title:
Vets Clinic Wrexham Extension & Refurb	Animal Trust	Proposed Elevations

Size:	Proj. No:	Dwg No:	Rev:	Purpose:
A2	21.003	L(05)002	P02	PLANNING
	Scale: 1:100	Date: March '23	Drawn / Chk: BP	