
The content of this drawing is subject to the provision of the Copyright Act 1956.

Work to figured dimensions only. Site dimensions are to be checked before work is started. Any discrepancy whatsoever between any information contained on this drawing and any other document or drawing must be drawn to the attention of the Architect by the contractor before the work is executed.

IF IN DOUBT ASK IMMEDIATELY.

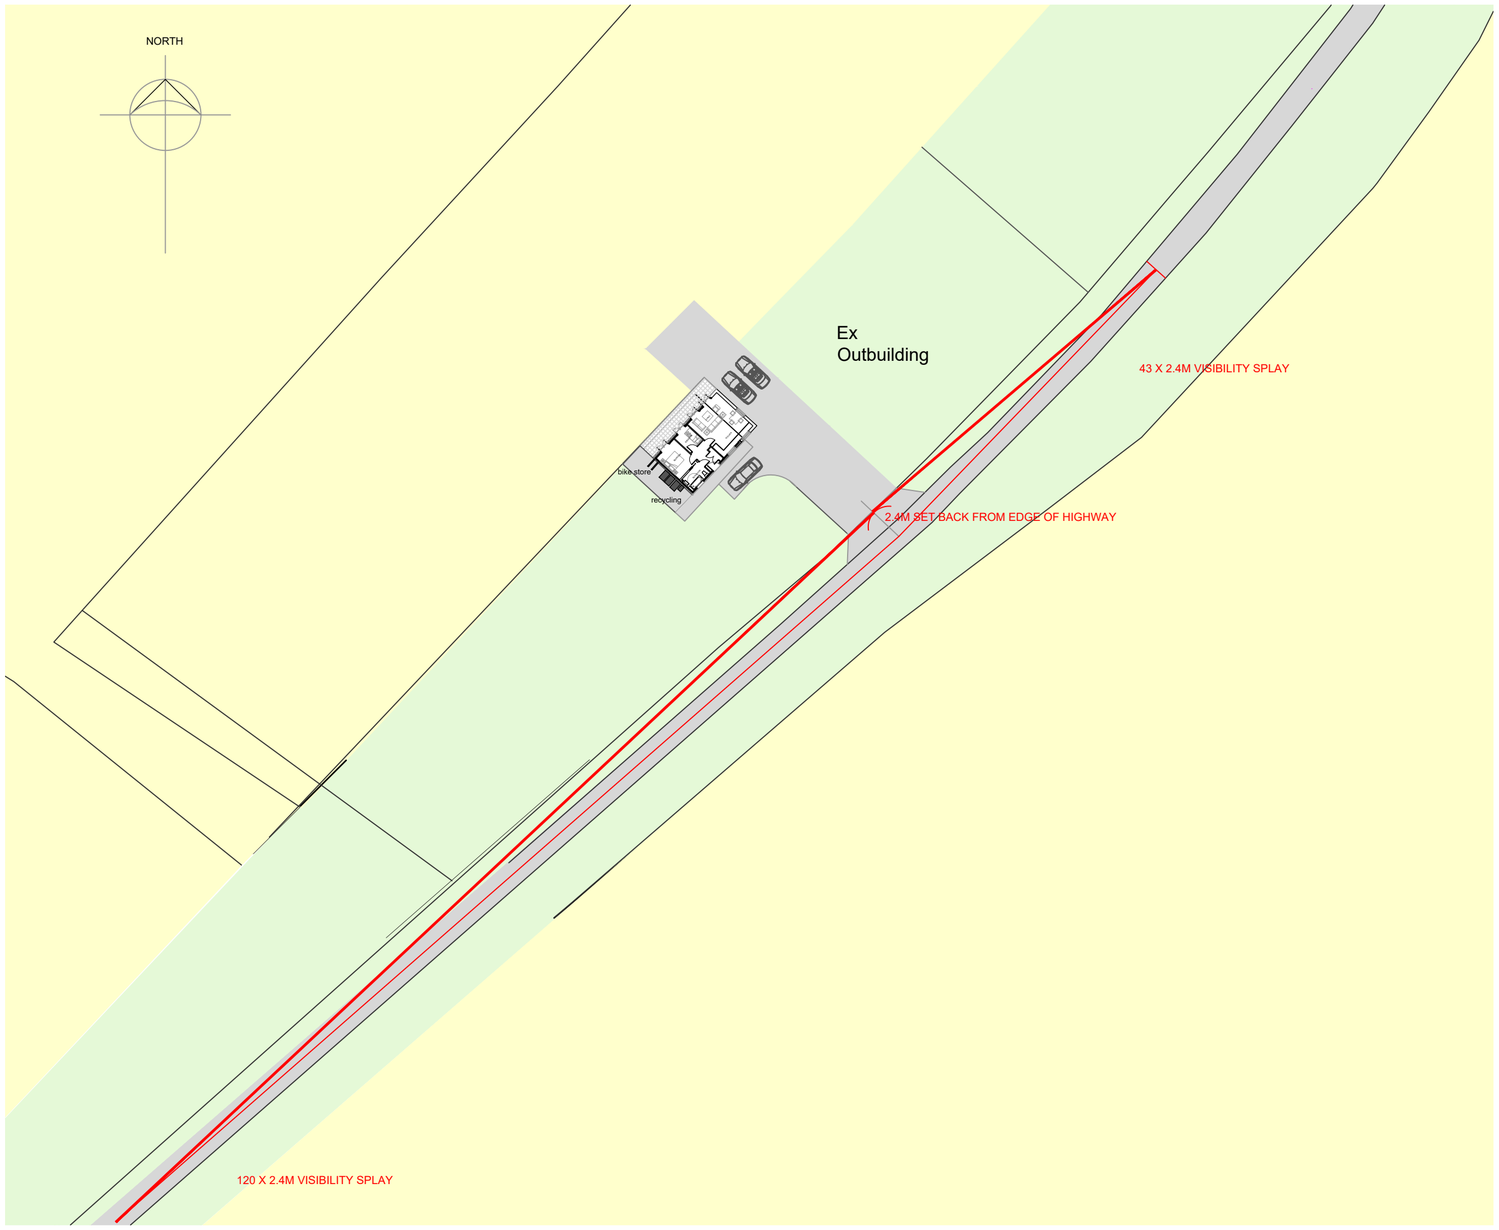

MARK WILLACY ARCHITECTS

client
ELLA & BEN WOODBURN

job
WAVERTREE COTTAGE, PARK LANE, ROSSETT LL12 0BL

title
SITE PLAN AS PROPOSED ALTERATIONS TO OUTBUILDING
VISIBILITY SPLAYS

scale	date	job no.	drawing no.	rev
1:250A2	07 AUG '25	MSW208	VIZ01	

A – Penmon House, 76 Hoole Road, Chester CH2 3NL
T – +44 (0)1244 853891 / +44 (0)7973 322953
E – mark@markwillacyarchitects.co.uk
www – markwillacyarchitects.co.uk