
1:50

1m 0 1m 2m 3m 4m 5m

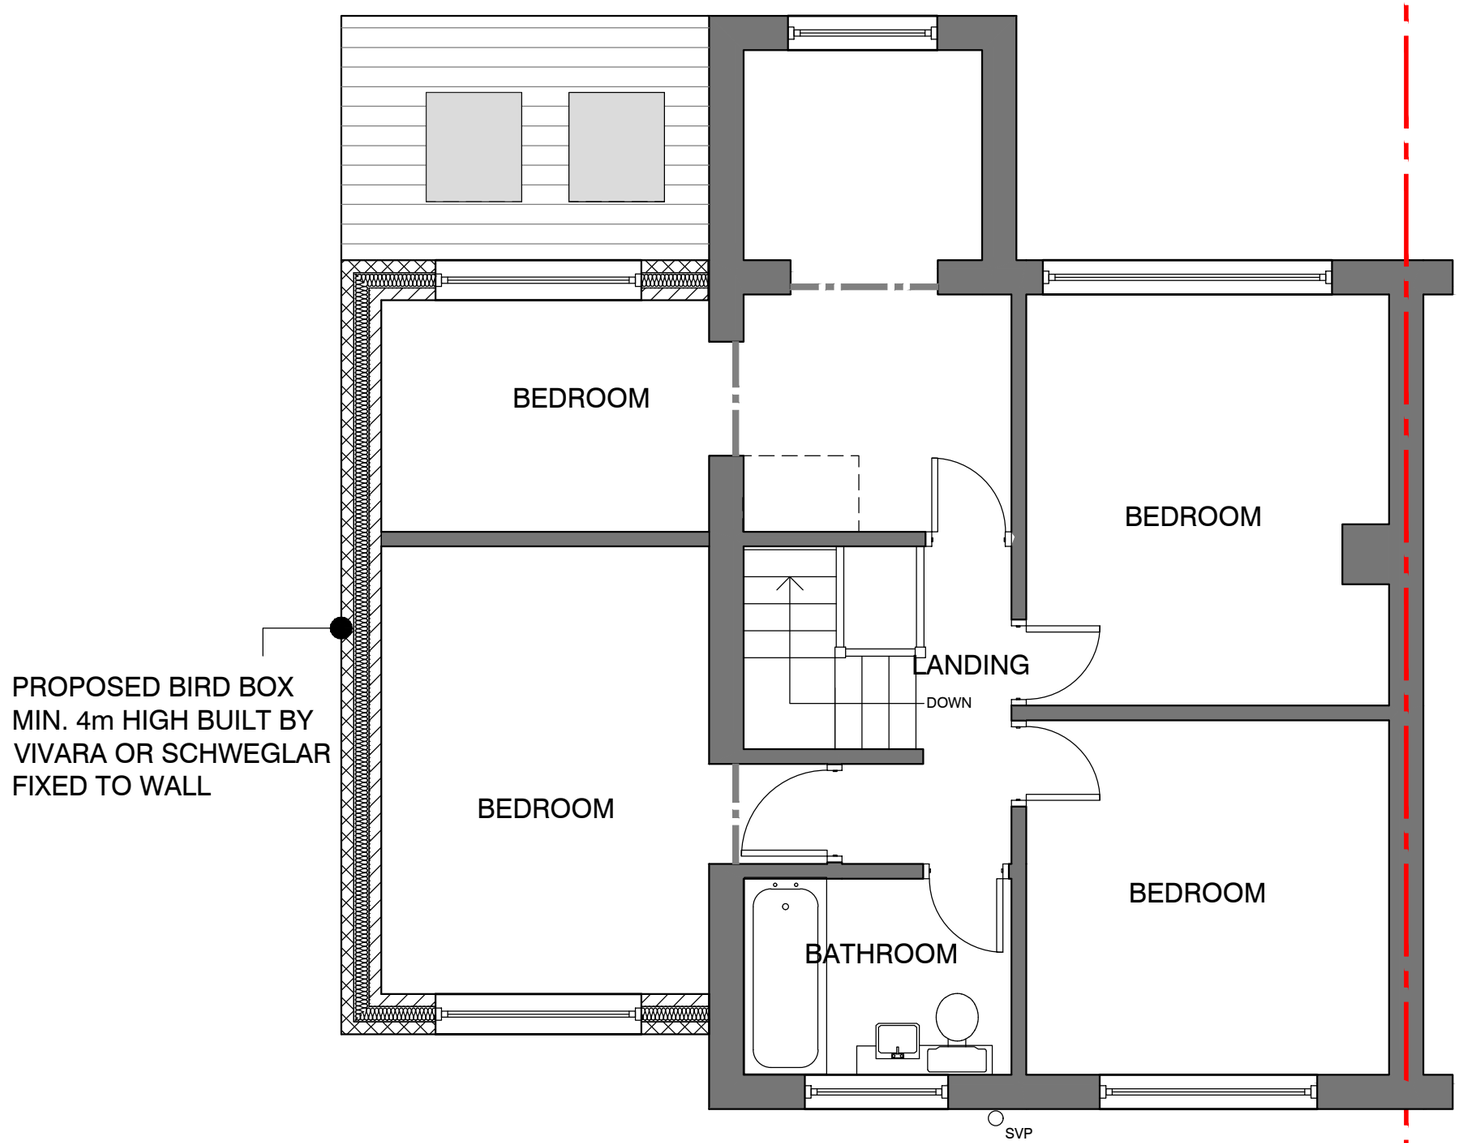

PROPOSED FIRST
FLOOR PLAN

REV	DATE	DESCRIPTION

CLIENT: MR & MRS OWEN

PROJECT: PROPOSED ALTERATIONS TO
20 LLAY COURT, LLAY, WREXHAM.
LL12 0PN

TITLE: PROPOSED FIRST FLOOR PLAN

DRAWING No: DG 25/51/05

SCALE @ A3:	DRAWN:	REV:	DATE:
1:50	D. GRIFFITHS		28.08.2025

DG DESIGN
SERVICES LTD

Office: 2 Dovedale Road, Hoylake, Wirral, CH47 3AW
Mobile: 07887 875039
Email: dgdesigns@hotmail.co.uk
Website: www.dgdesignservices.co.uk