
NORTH

Ordnance Survey®
UKmapcentre.com

KEY

existing trees

new hedging / shrubs

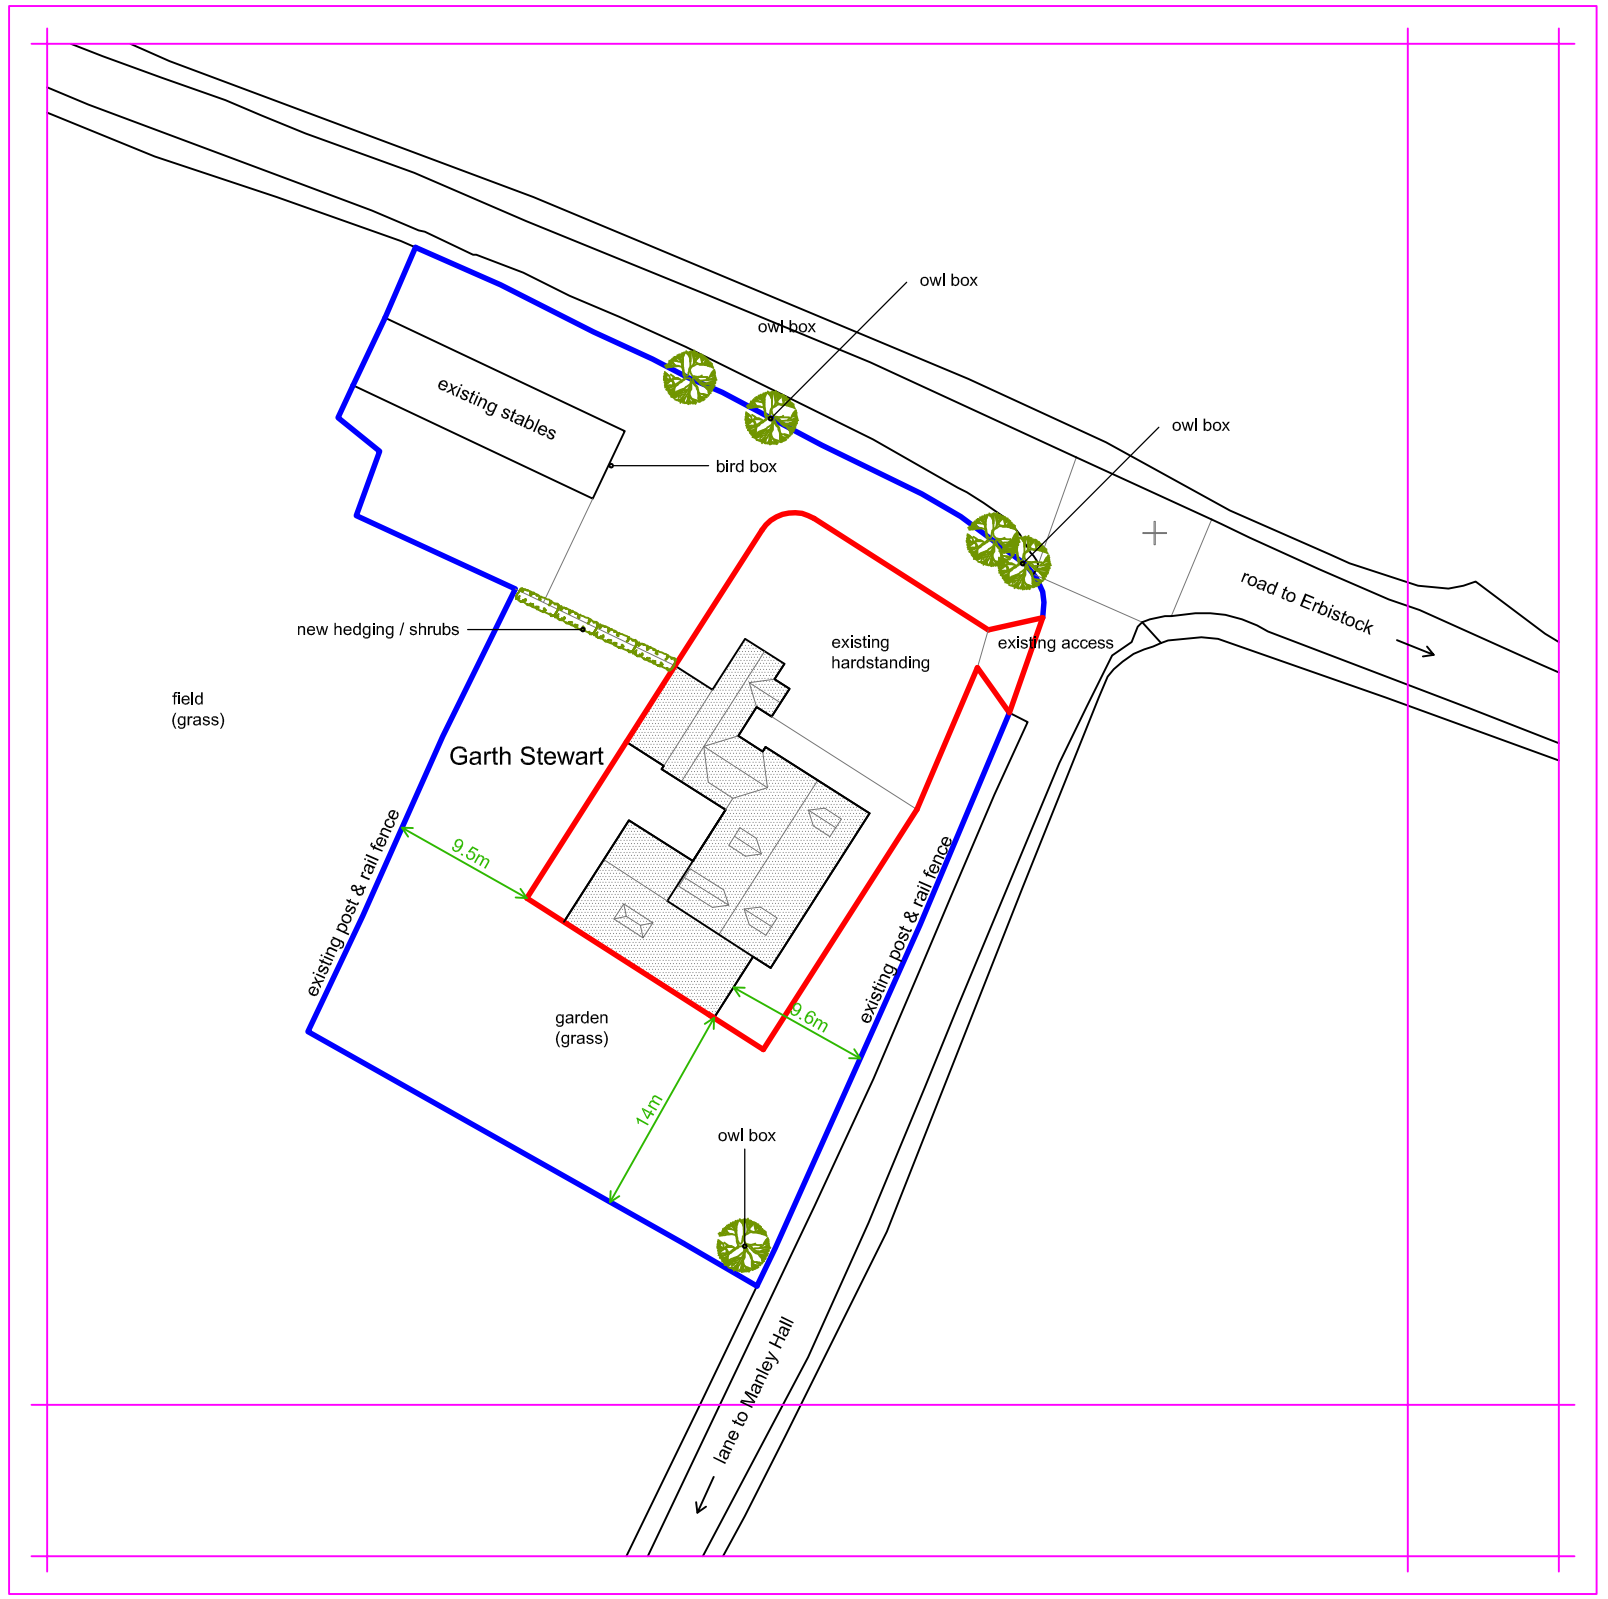

REVISIONS:
Rev. A (02.09.25) - bird / owl boxes and hedge added.

go2plan

Planning & Design

Tel: 07957 634478 email: jon@go2plan.co.uk

PROPOSED SITE PLAN
GARTH STEWART
ERBISTOCK
WREXHAM
LL13 0DH

0 10 20 30 40

scale bar in metres

Dwg No. **GSE2 006a**
Scale: **1: 500 @ A3**
date: **02.09.25**
drawn: **jon evans**