



Front Elevation



Side Elevation

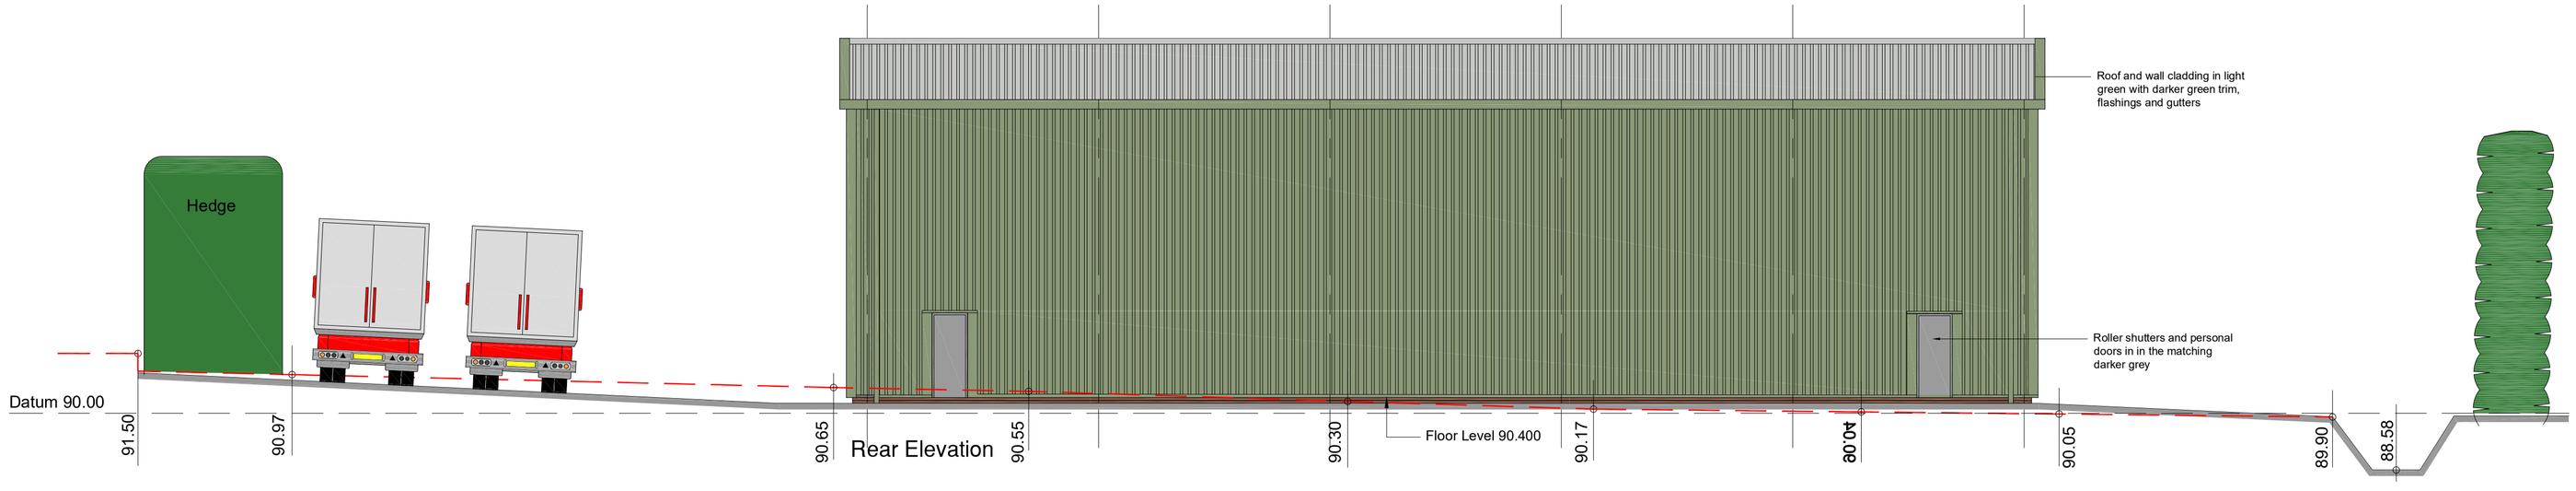

Rear Elevation

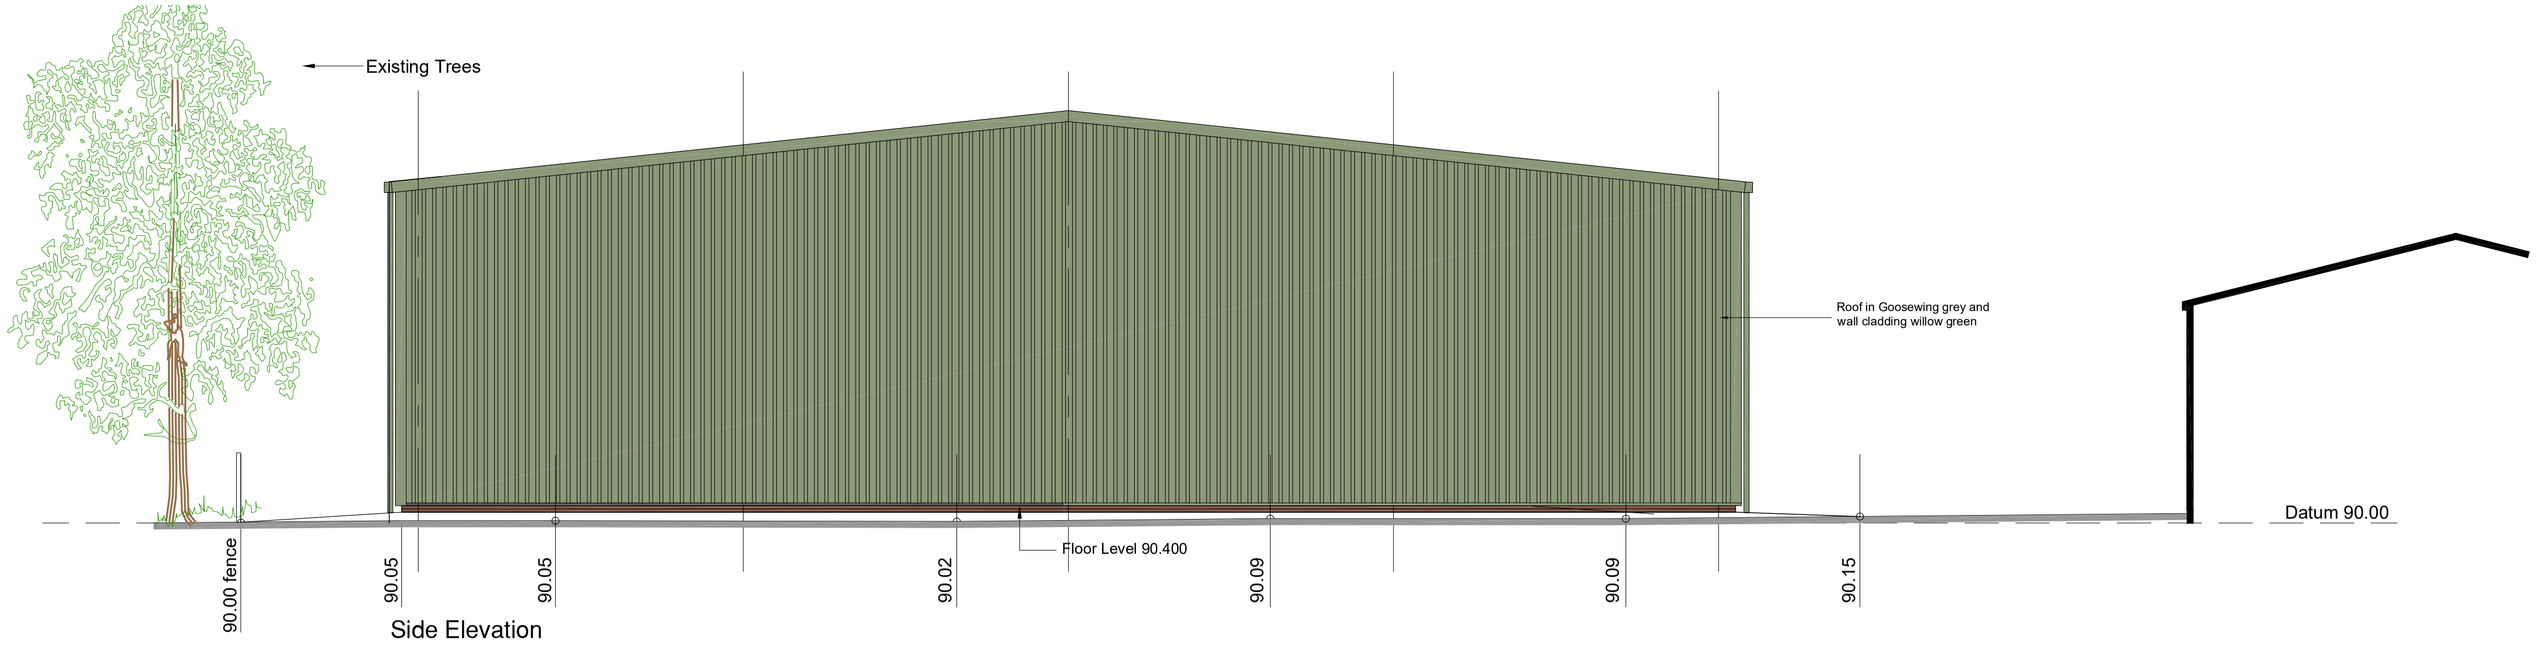

Side Elevation

GENERAL NOTES

This drawing must be read in conjunction with all other architects detail drawings, schedules and or specifications.

Do not scale off of this drawing. Written dimensions only to be taken.

Any discrepancy found between this drawing and any other architects detail drawing, schedule and or specification must be referred to the architect before the work is executed.

All dimensions must be checked on site.

This drawing must not be copied in whole or in part without the prior written permission of mason design partnership.

revisions

no	description	date
A	external lighting added	07/06/25

GENERAL NOTES

project
Proposed new commercial building
Boundary Garage
Ellesmere Road,
Bronington,
Whitchurch, SY13 3HD

client
Mr I. Watson

title:
Proposed Elevations

date:	
scale:	1:100, @ A1
drawn:	

design jpj
10 Hendre Las, Abergele, Conwy, LL22 9BJ

project no.	job no.	rev
713 - 01 - 24	06	A

© Copyright john parry jones - jpj architectural design services