



Existing Site plan 1:200

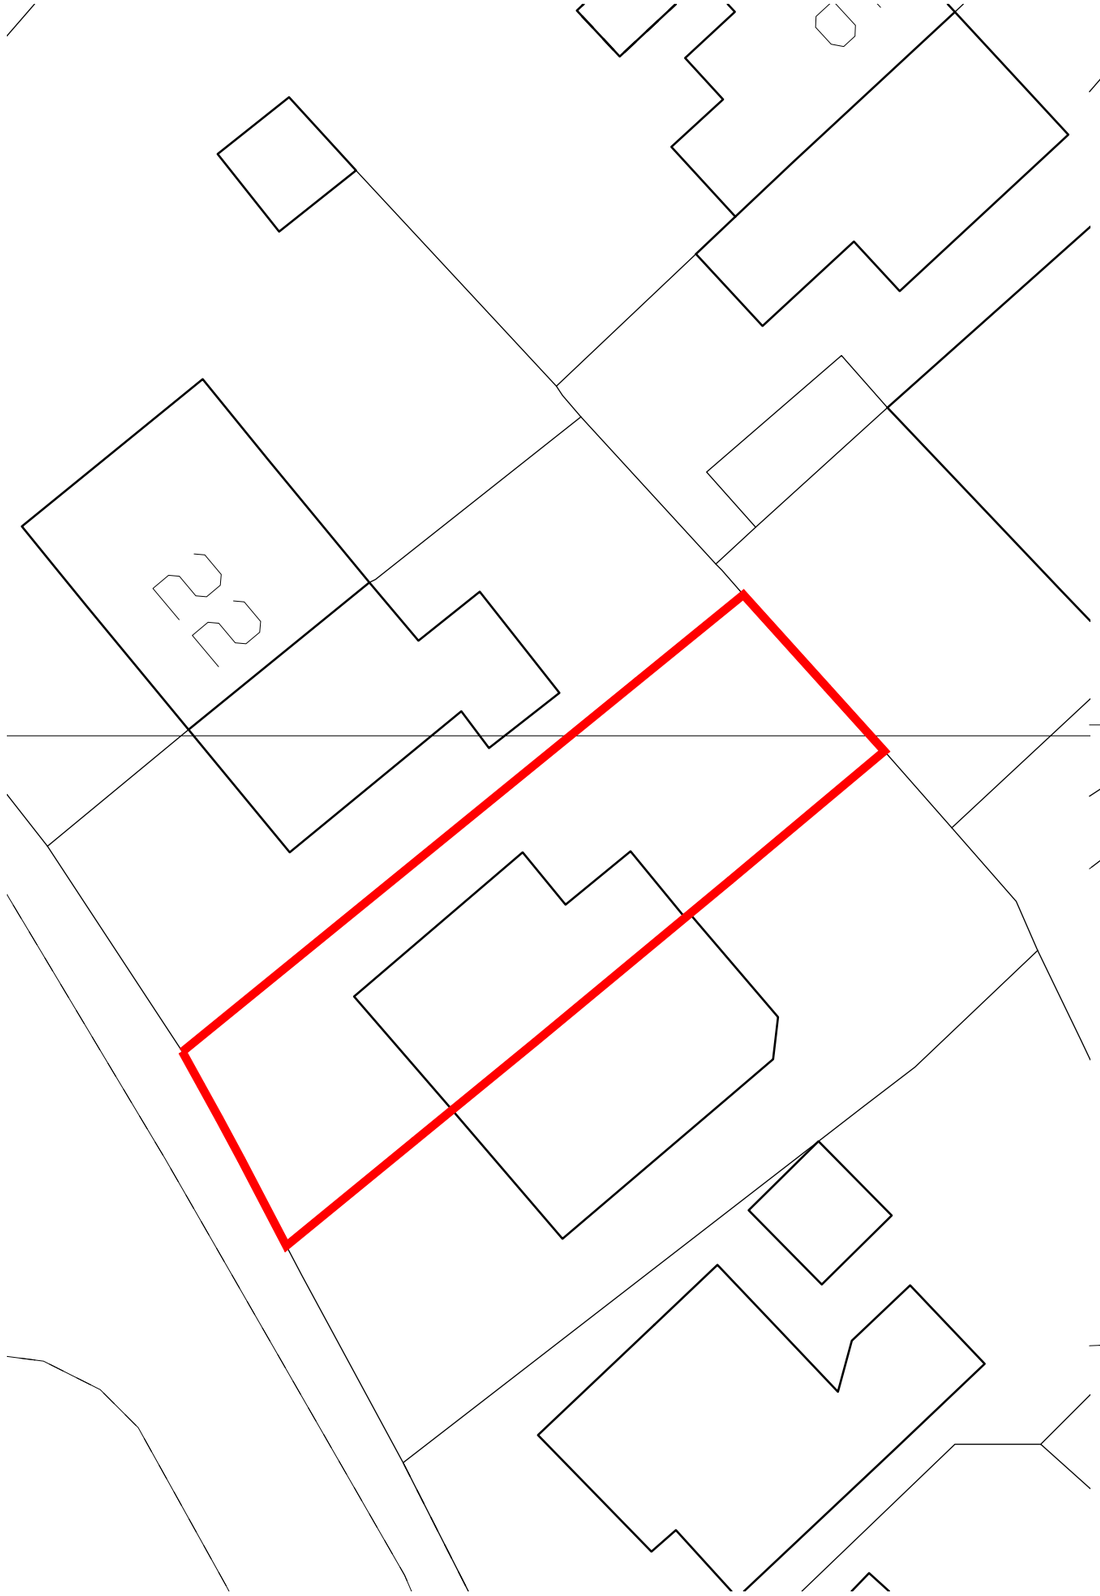

Proposed Site plan 1:200

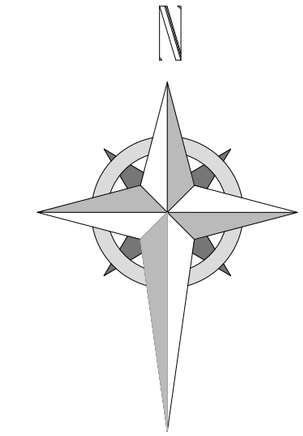

Legend

Site boundary

©Crown Copyright and database rights 2025 OS 100047474



HDS ARCHITECTURAL SERVICES
HDS Architectural Services, The Foundry,
15 Yorke Street, Wrexham
LL13 8LW
Tel (01978) 345250
www.hdsarchitectural.co.uk

Project;
15 Poplar Drive, Marford, Wrexham, LL12 8XN

Title;	**Scale (A3);**
05-Site location plan	1:200/1250
Dwg No;	**Date;**
PD/PD/05	10.01.25

Revision;