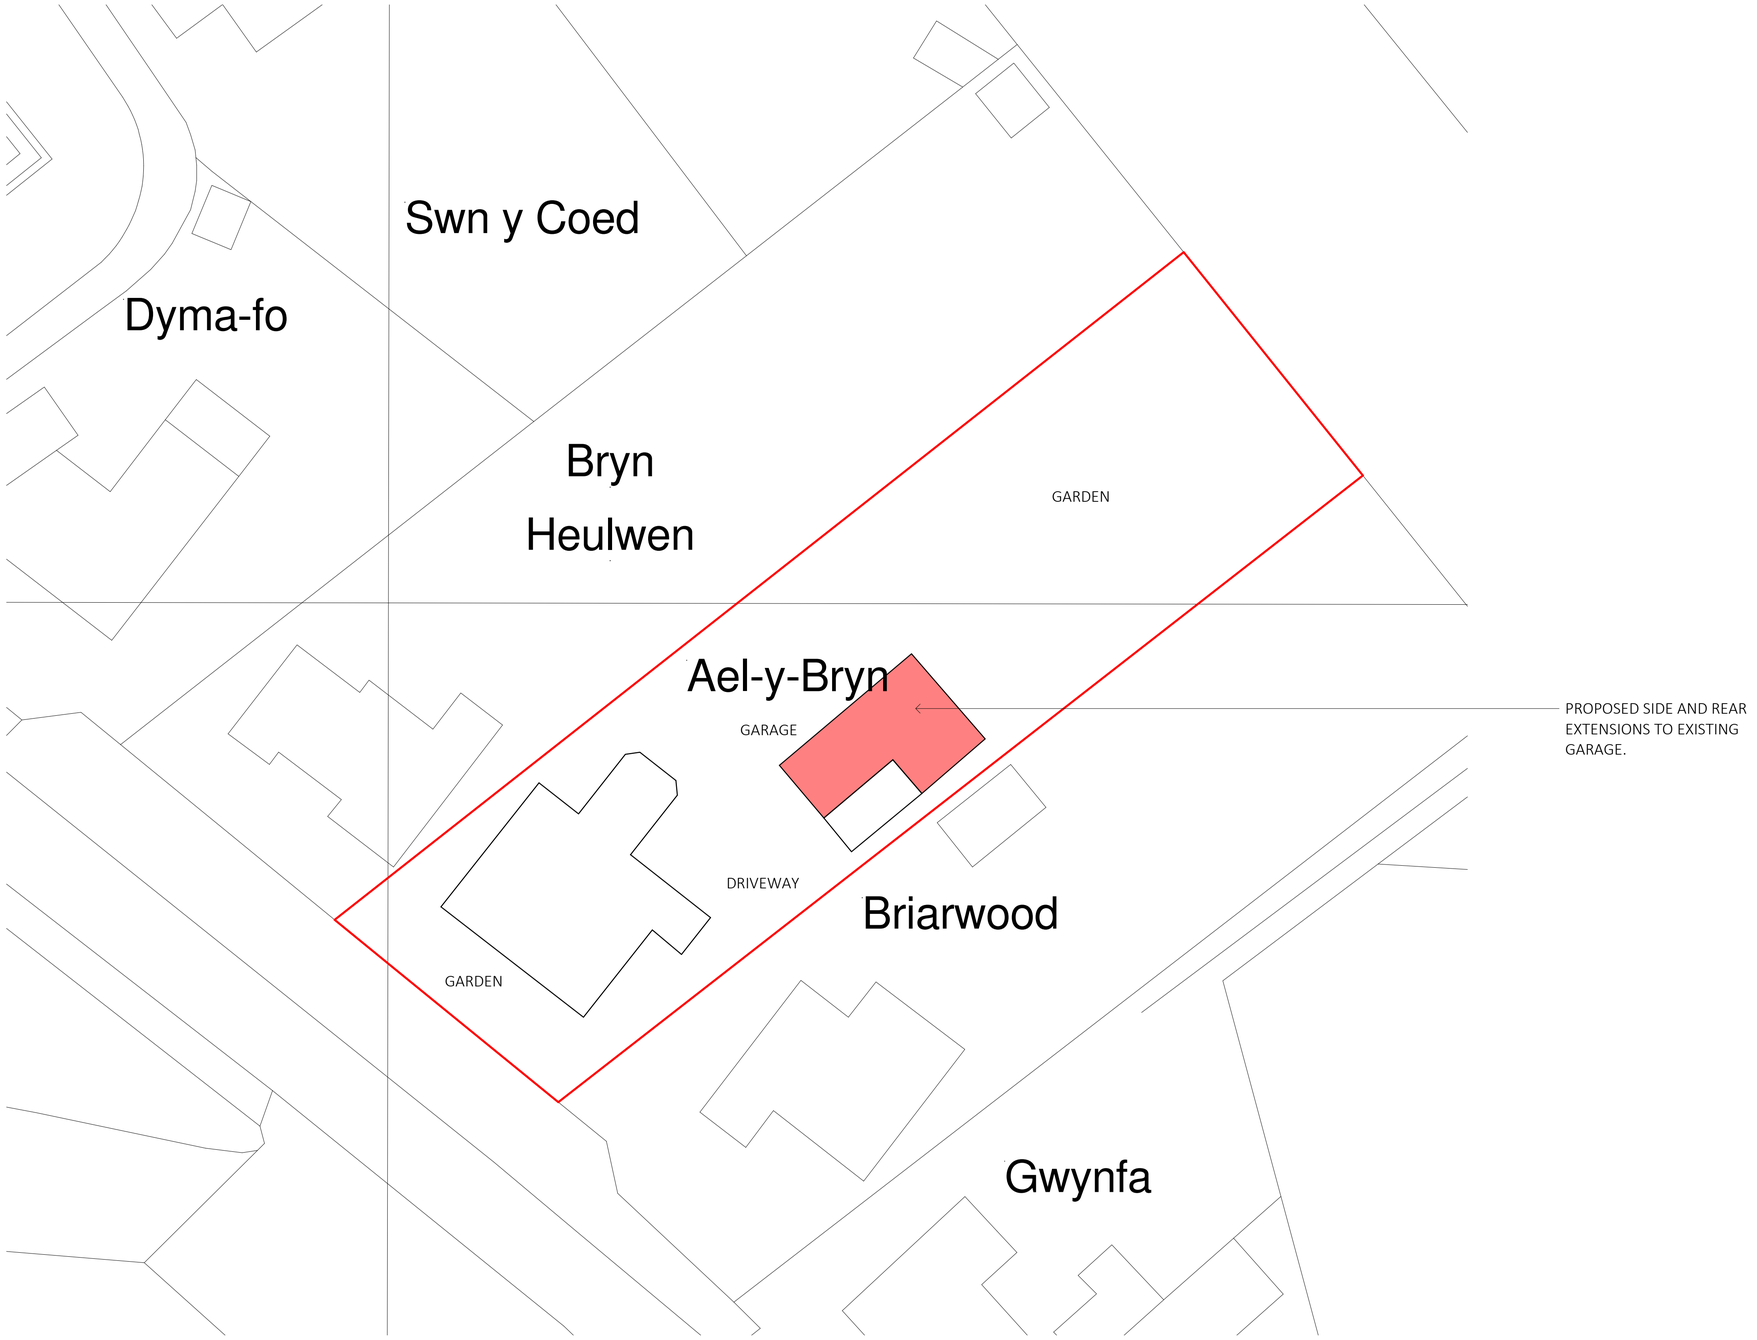


Proposed Site Plan
1 : 200

0m 4m 8m 12m 16m 20m

ARKIFY LTD.
36 Plas Tirion, Nant Parc,
Wrexham, LL14 1UR
07543968990
gerraint@arkify.co.uk
www.arkify.co.uk

Project:	Ael-Y-Bryn, Old Road, Minera				
Title:	Proposed Site Plan				
Scale @ A1:	1 : 200	Scale @ A3:		Author: GE	Date: 06/07/25
Project Ref:	25-44		Drawing No: A101		Rev. -