
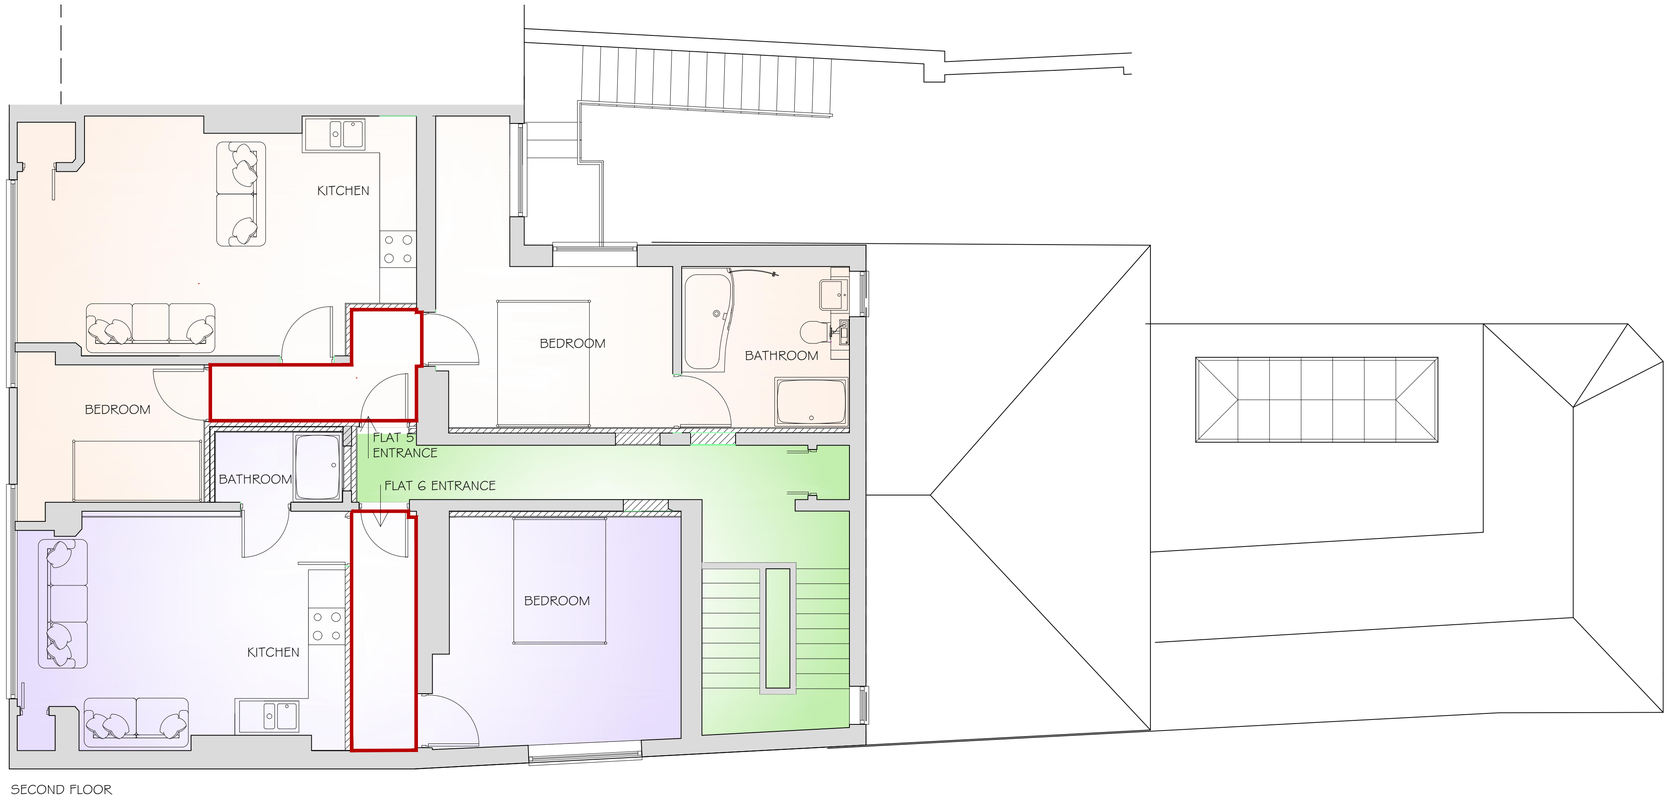


SECOND FLOOR

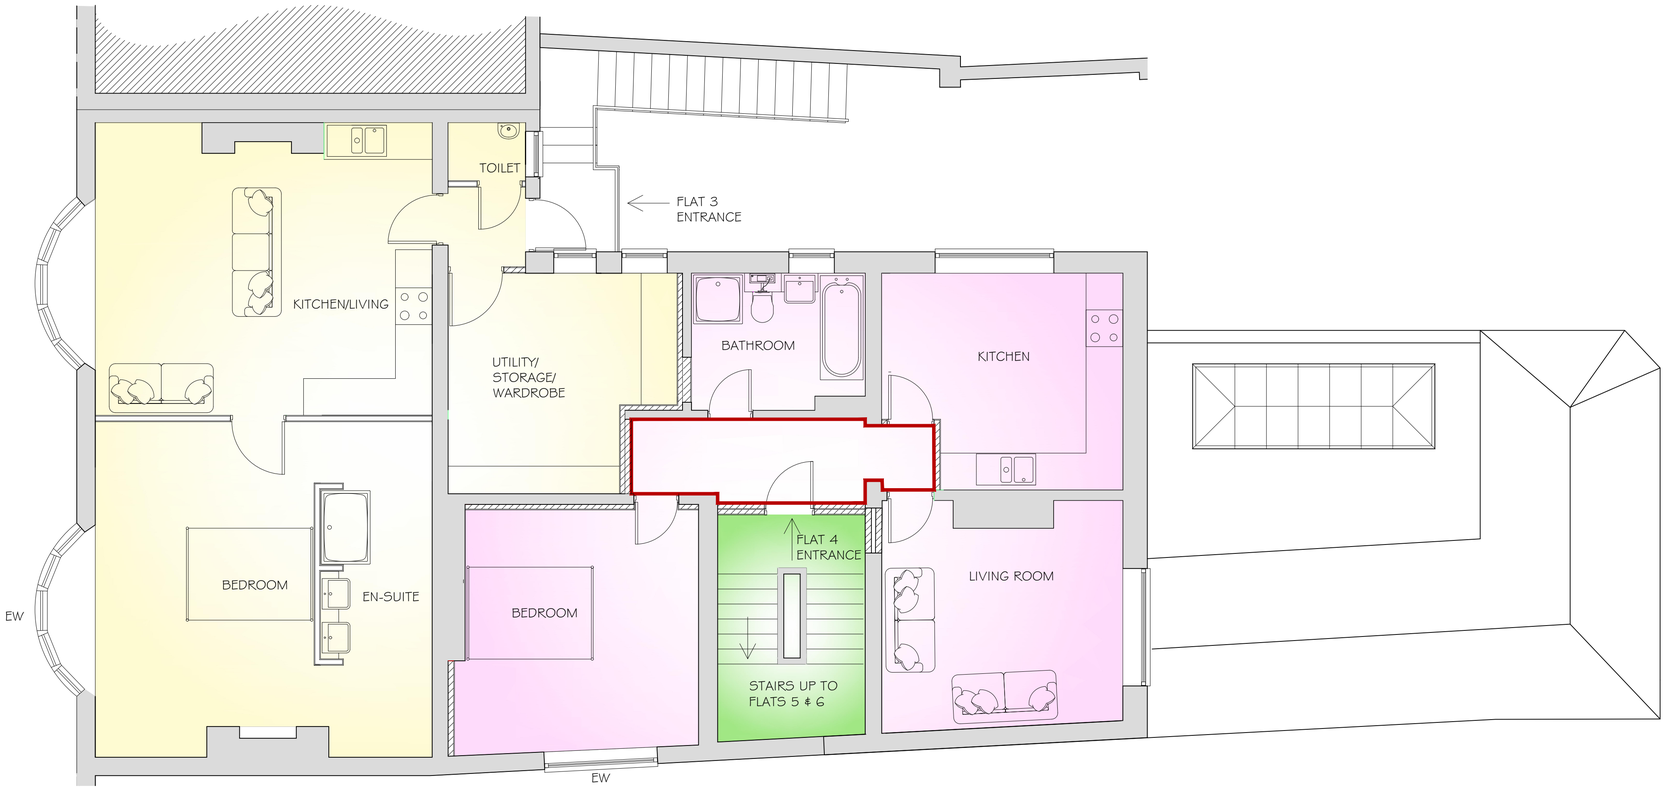

FIRST FLOOR

NOTE

Drawing prepared to obtain Planning Permission only. Builder must check setting out and all drawing information before commencement. All findings must be reported.

REVISION A - May 2025 - Floor Layout amended

REVISIONS

© Copyright

csb architecture
Architecture and Surveying

CSB Architecture Ltd
Dunstone House, 3 Dunstone Court
Market Drayton, Shropshire, TF9 3GA

Tel: 01630 654955 Email: info@csbarchitecture.co.uk

PROJECT
Conversion to Six Residential Apartments

ADDRESS
The White Horse
21 High Street
Overton
LL13 ODT

SCALES	PLOT SIZE
1:50 @ A1 & 1:100 @ A3	A1

DRAWING TITLE
Proposed First and Second Floor Plan

DATE	JOB N°	DWG N°	REV
November 2024	360	007	A