
NOTE

Drawing prepared to obtain Planning Permission only. Builder must check setting out and all drawing information before commencement. All findings must be reported.

REVISION A - May 2025 - Amended Floor Layouts

REVISIONS

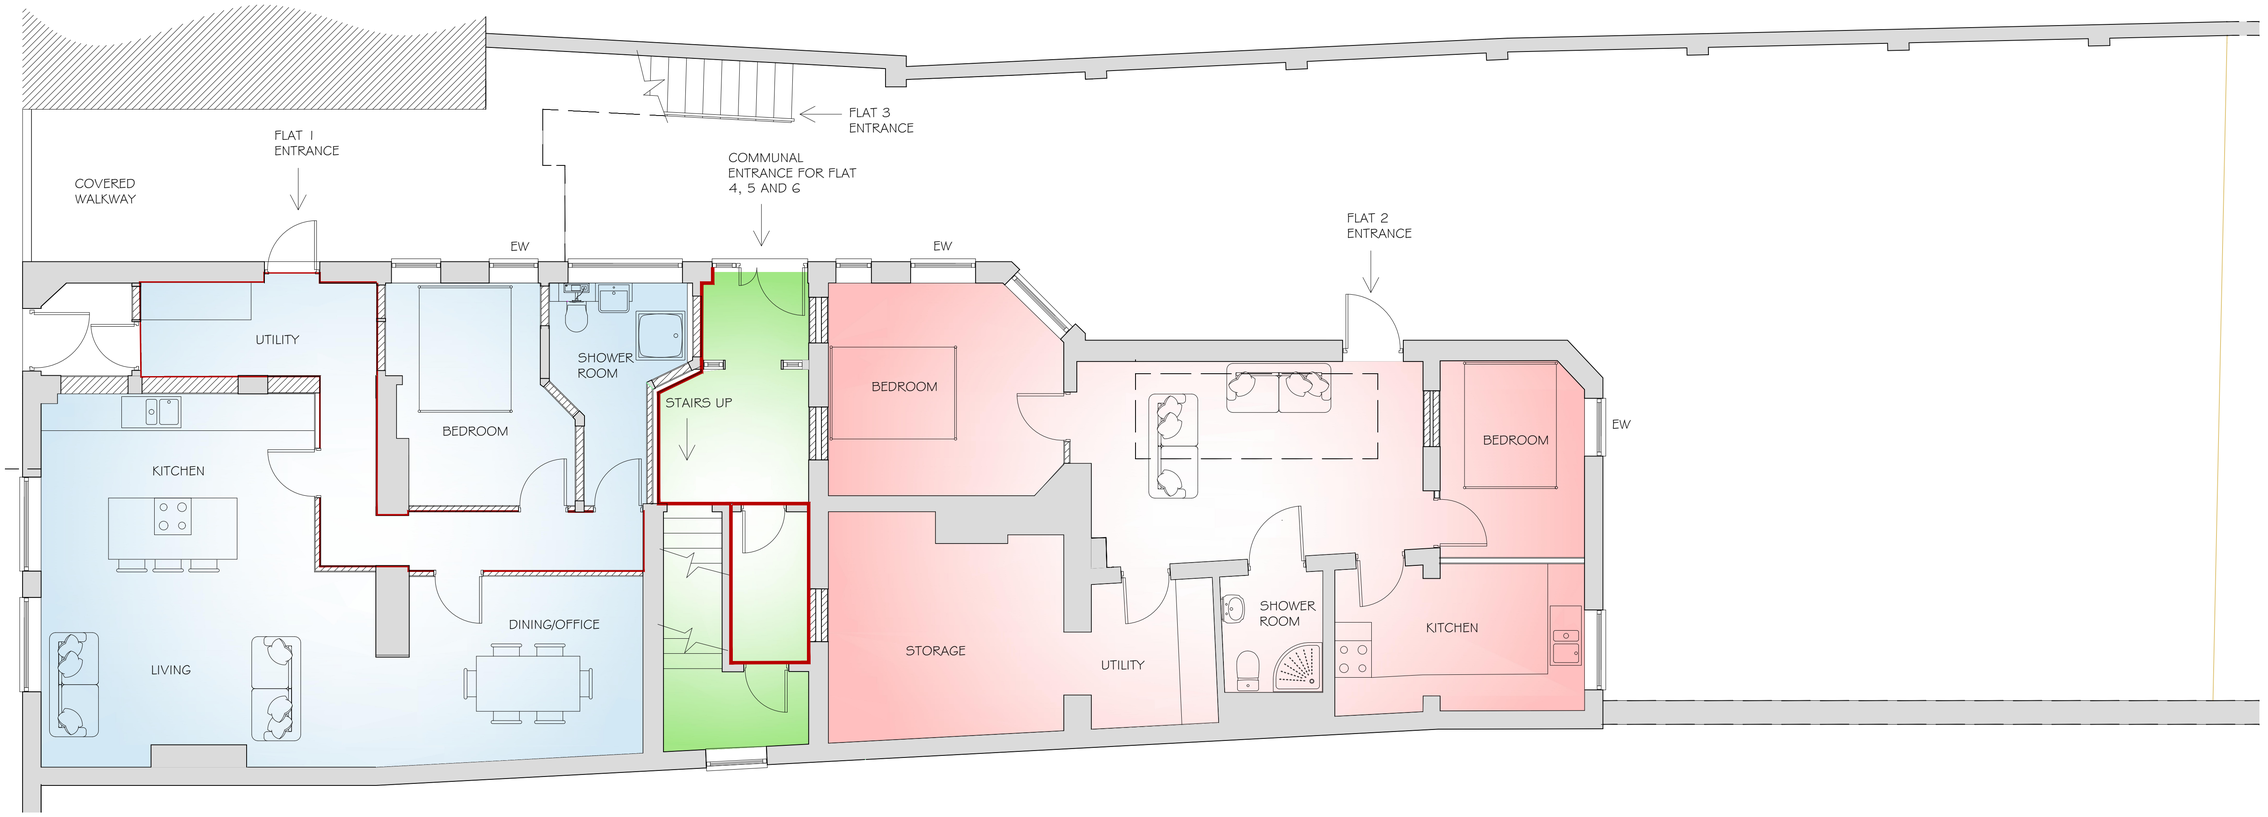

PROPOSED GROUND FLOOR PLAN

© Copyright

csb architecture
Architecture and Surveying

CSB Architecture Ltd
Dunstone House, 3 Dunstone Court
Market Drayton, Shropshire, TF9 3GA

Tel: 01630 654955 Email: info@csbarchitecture.co.uk

PROJECT	Conversion to Six Residential Apartments
ADDRESS	The White Horse 21 High Street Overton LL13 ODT
SCALES	1:50 @ A1 & 1:100 @ A3
PLOT SIZE	A1
DRAWING TITLE	Proposed Ground Floor Plan
DATE	November 2024
JOB N°	360
DWG N°	006
REV	A