
NOTE

Drawing prepared to obtain Planning Permission only. Builder must check setting out and all drawing information before commencement. All findings must be reported.

REVISIONS

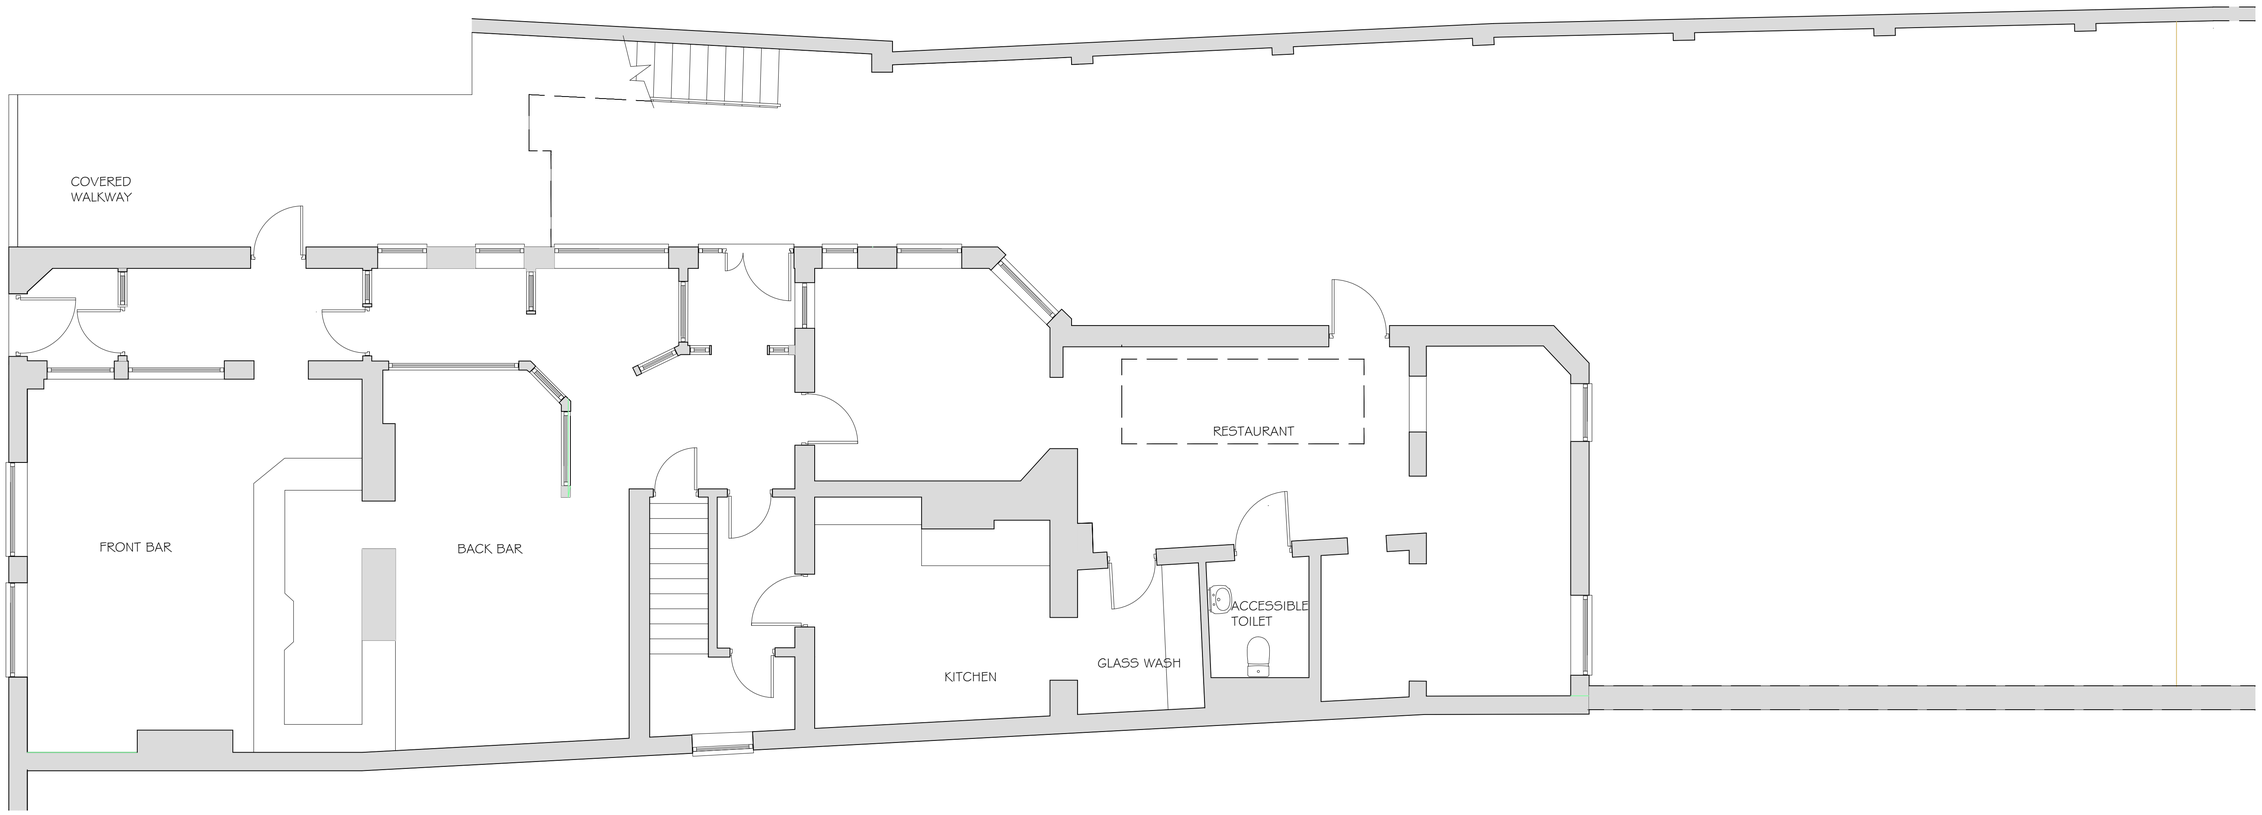


EXISTING GROUND FLOOR PLAN

© Copyright

csb architecture
Architecture and Surveying

CSB Architecture Ltd
Dunstone House, 3 Dunstone Court
Market Drayton, Shropshire, TF9 3GA

Tel: 01630 654955 Email: info@csbarchitecture.co.uk

| | |
|---|---|
| PROJECT | Conversion to Six Residential Apartments |
| ADDRESS | The White Horse<br>21 High Street<br>Overton<br>LL13 ODT |
| SCALES | 1:50 @ A1 & 1:100 @ A3 |
| PLOT SIZE | A1 |
| DRAWING TITLE | Existing Ground Floor Plan |
| DATE | October 2024 |
| JOB N° | 360 |
| DWG N° | 002 |
| REV | - |