HOPE STREET CHURCH

Building Signage

CLIENT: Hope Street Church

PROJECT: Wrexham, LL11 1BG


REFERENCE: SO 5521 - Rev C

DATE: 02/09/2025

isGroup
CUTTING EDGE SIGNAGE

WAY2GO™
WAYFINDING SOLUTIONS

1 No.
Front Elevation

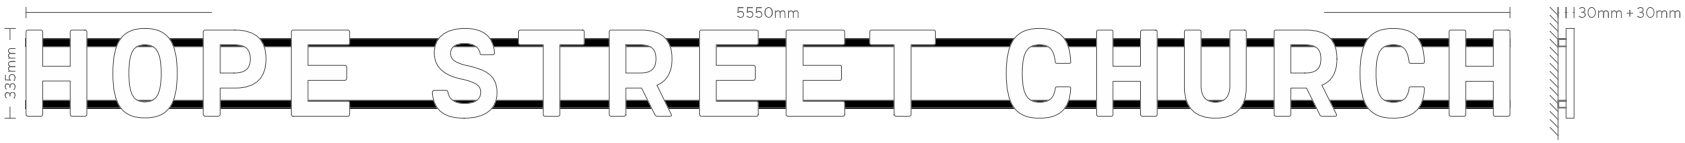

Front Elevation
130mm + 30mm

Scale - 1:20 at A3

Halo Illuminated Letters - Location A

E/9357-5

Description:
- Built-up flat faced stainless steel letters
- Powder coated standard RAL 9003 White (Semi Gloss)
- Internal white halo illumination 12v LEDs (300 Candelas)
- 4mm opal makrolon sunken back trays
- Rear spacers
- Letters mounted to 30mm x 30mm aluminium channel rails, resin fixed into wall
- Powder coated standard RAL 9005 Black (Gloss Finish)

Quantities:
- 1 No.

LOCATION A - VISUAL REFERENCE ONLY



Copyright: This document is the property of IS Consultancy (UK) Ltd and is copyright protected, therefore the document must not be copied or reproduced in any form either wholly or in part nor must the contents of the document, method or technique be made available or disclosed to any third party.


Unit 1, Enterprise House, Aber Park, Flintshire. CH6 5EX

// 01352 792000
// info@is-group.co.uk
// www.is-group.co.uk

isGroup CUTTING EDGE SIGNAGE
WAY2GO WAYFINDING SOLUTIONS

HOPE STREET ELEVATION - SCALE: 1:50 at A3

● - POSITION ON HOPE STREET

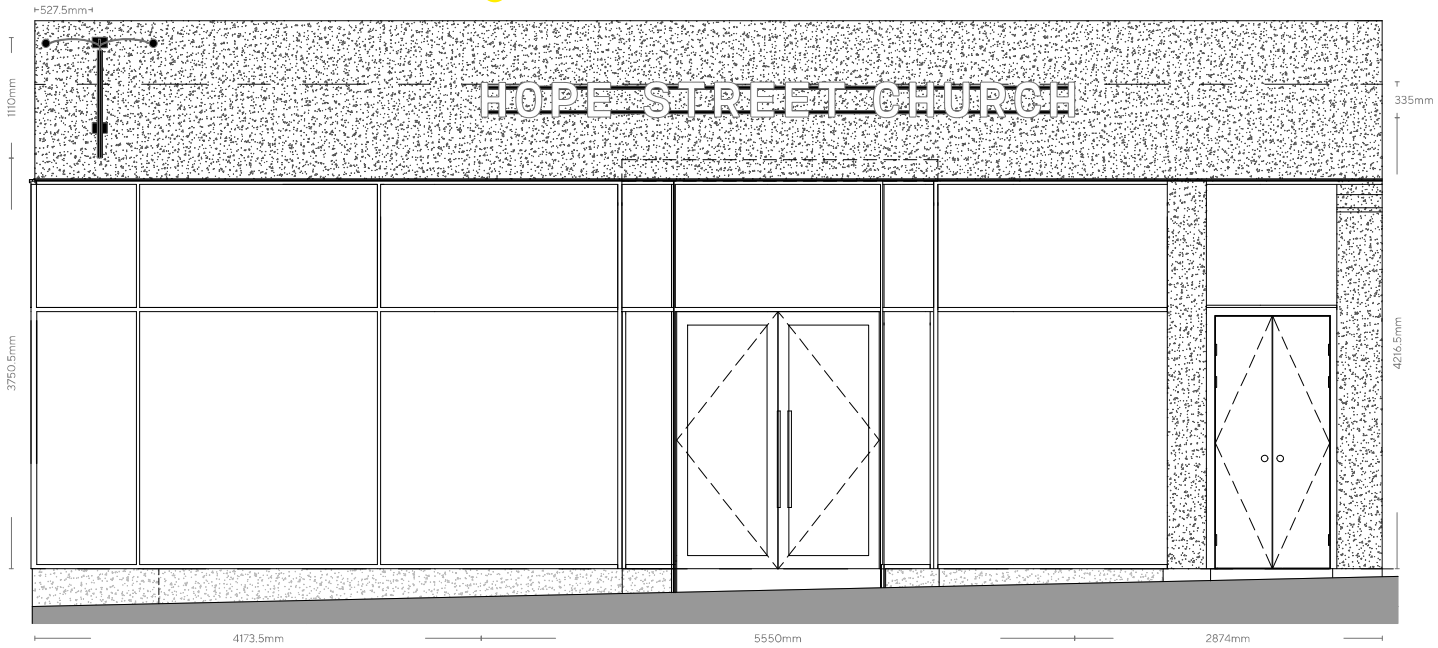

MAP LOCATION - HOPE STREET



ELEVATION LOCATION - HOPE STREET



CLIENT:
Hope Street Church

PROJECT:
Hope Street Church, 1 Hope Street, Wrexham, LL11 1BG

DATE:
02/09/2025

DRAWING BY:
D.M.


Copyright: This document is the property of IS Consultancy (UK) Ltd and is copyright protected, therefore the document must not be copied or reproduced in any form either wholly or in part nor must the contents of the document, method or technique be made available or disclosed to any third party.

Unit 1, Enterprise House, Aber Park, Flintshire. CH6 5EX

// 01352 792000
// info@is-group.co.uk
// www.is-group.co.uk

isGroup CUTTING EDGE SIGNAGE
WAY2GO WAYFINDING SOLUTIONS

1 No.
Front Elevation

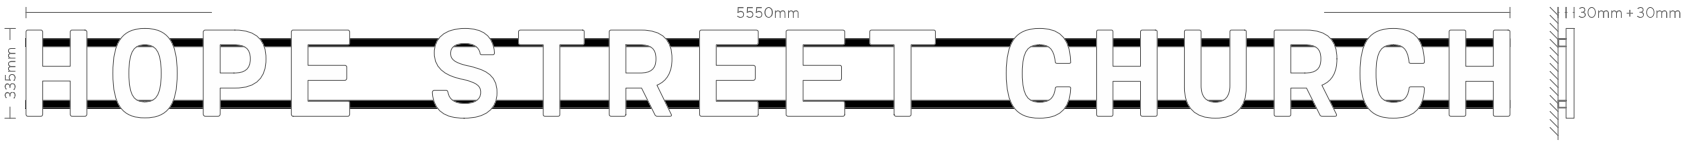

Front Elevation
130mm + 30mm

Scale - 1:20 at A3

Halo Illuminated Letters - Location B

E/9357-5

Description:
- Built-up flat faced stainless steel letters
- Powder coated standard RAL 9003 White (Semi Gloss)
- Internal white halo illumination 12v LEDs (300 Candelas)
- 4mm opal makrolon sunken back trays
- Rear spacers
- Letters mounted to 30mm x 30mm aluminium channel rails, resin fixed into wall
- Powder coated standard RAL 9005 Black (Gloss Finish)

Quantities:
- 1 No.

LOCATION B - VISUAL REFERENCE ONLY




Copyright: This document is the property of IS Consultancy (UK) Ltd and is copyright protected, therefore the document must not be copied or reproduced in any form either wholly or in part nor must the contents of the document, method or technique be made available or disclosed to any third party.

Unit 1, Enterprise House, Aber Park, Flintshire. CH6 5EX
// 01352 792000
// info@is-group.co.uk
// www.is-group.co.uk

isGroup CUTTING EDGE SIGNAGE
WAY2GO WAYFINDING SOLUTIONS

TOWN HILL ELEVATION - SCALE: 1:75 at A3

● - POSITION ON TOWN HILL

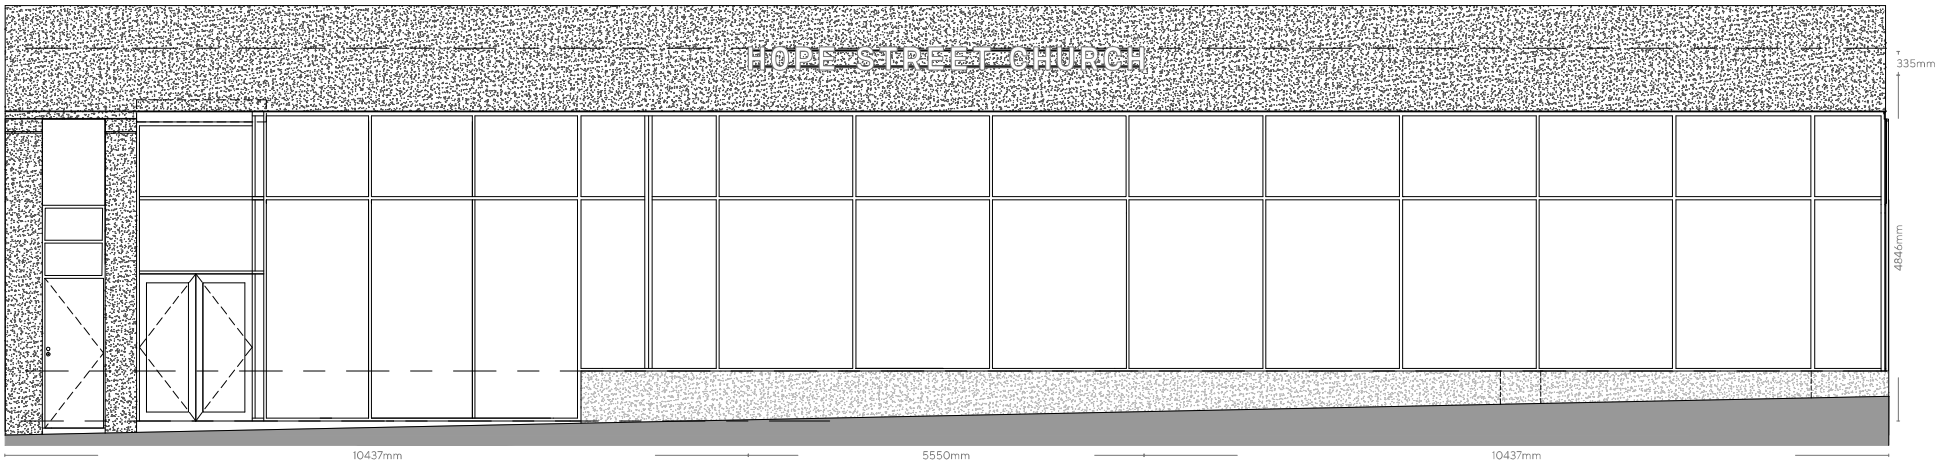

MAP LOCATION - TOWN HILL



ELEVATION LOCATION - TOWN HILL



CLIENT:
Hope Street Church

PROJECT:
Hope Street Church, 1 Hope Street, Wrexham, LL11 1BG

DATE:
02/09/2025


DRAWING BY:
D.M.

Copyright: This document is the property of IS Consultancy (UK) Ltd and is copyright protected, therefore the document must not be copied or reproduced in any form either wholly or in part nor must the contents of the document, method or technique be made available or disclosed to any third party.

Unit 1, Enterprise House, Aber Park, Flintshire. CH6 5EX

// 01352 792000
// info@is-group.co.uk
// www.is-group.co.uk

isGroup CUTTING EDGE SIGNAGE
WAY2GO WAYFINDING SOLUTIONS

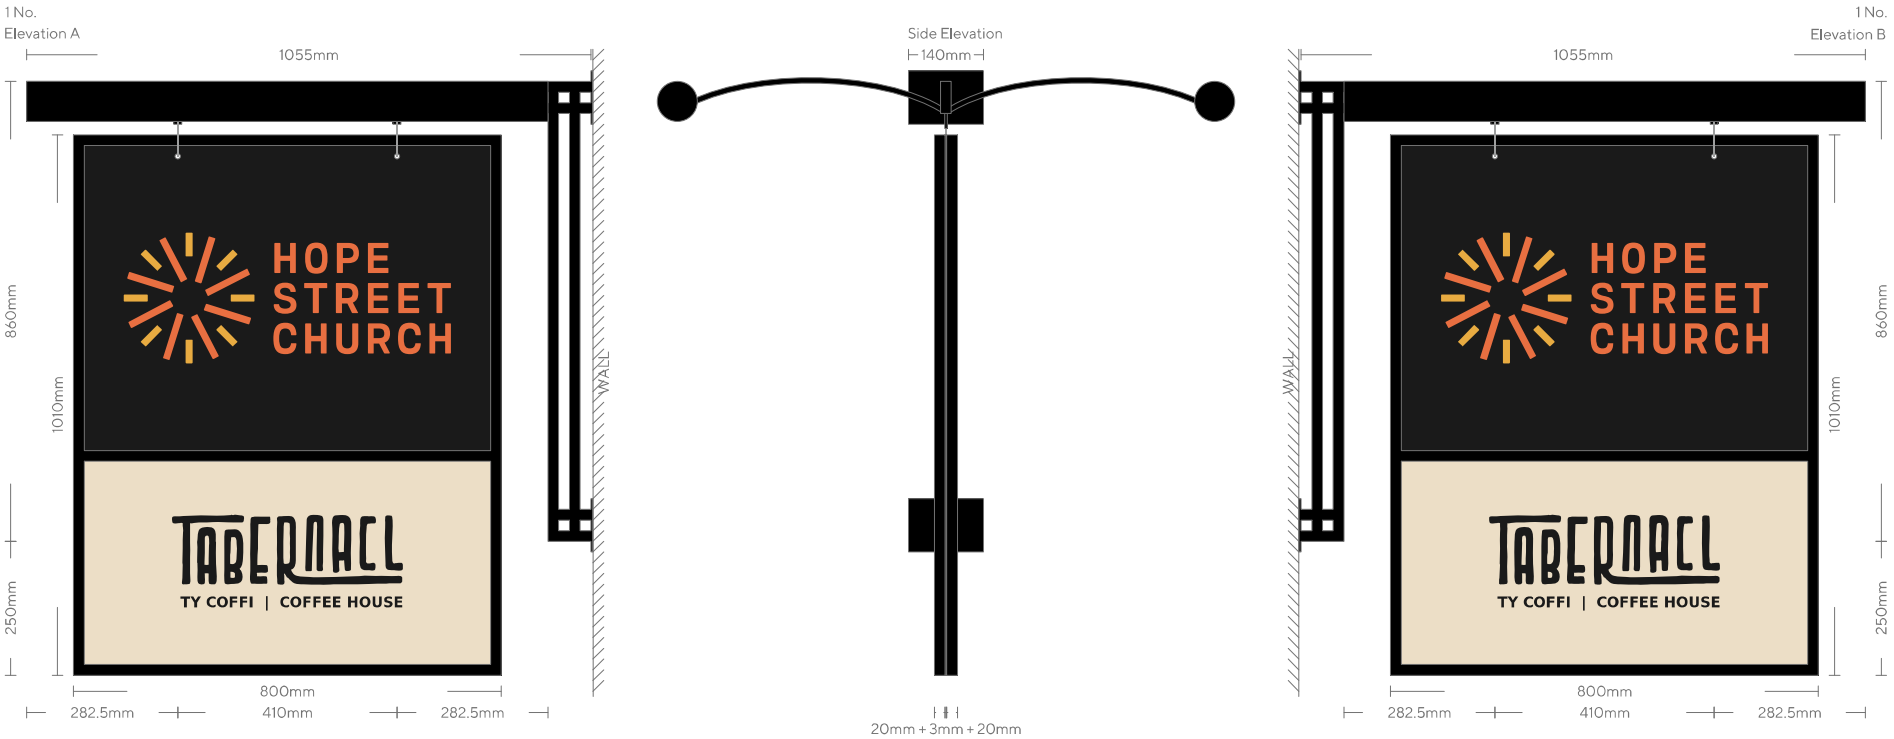

Scale - 1:10 at A3

Projecting Sign - Location A

E/9357-12

Description:
- Heavy duty steel bracket painted RAL 9005 Black (Semi Gloss)
- 3mm aluminium panel painted RAL 9005 Black (Semi Gloss)
- 20mm aluminium box section frame welded to panel painted RAL 9005 Black (Semi Gloss)
- Digitally printed vinyl graphics to both faces (MD5-HB White Gloss Greyback)
- Matt laminated (MG-UV-702 Matt Laminate)
- Trough light LED kit for either side (Cool White LEDs) (300 Candelas)
- Bracket mechanically fixed to building surface (Composite Tile) // Panel fixed with hanging links // LED kit fixed to bracket with mechanical fixings, resin fixed into wall

Quantities:
- 1 No.

BRACKET VISUAL



LED TROUGH KIT VISUAL




LOCATION A - VISUAL REFERENCE ONLY



Copyright: This document is the property of IS Consultancy (UK) Ltd and is copyright protected, therefore the document must not be copied or reproduced in any form either wholly or in part nor must the contents of the document, method or technique be made available or disclosed to any third party.
Unit 1, Enterprise House, Aber Park, Flintshire. CH6 5EX
// 01352 792000
// info@is-group.co.uk
// www.is-group.co.uk

HOPE STREET ELEVATION - SCALE: 1:50 at A3

● - POSITION ON HOPE STREET

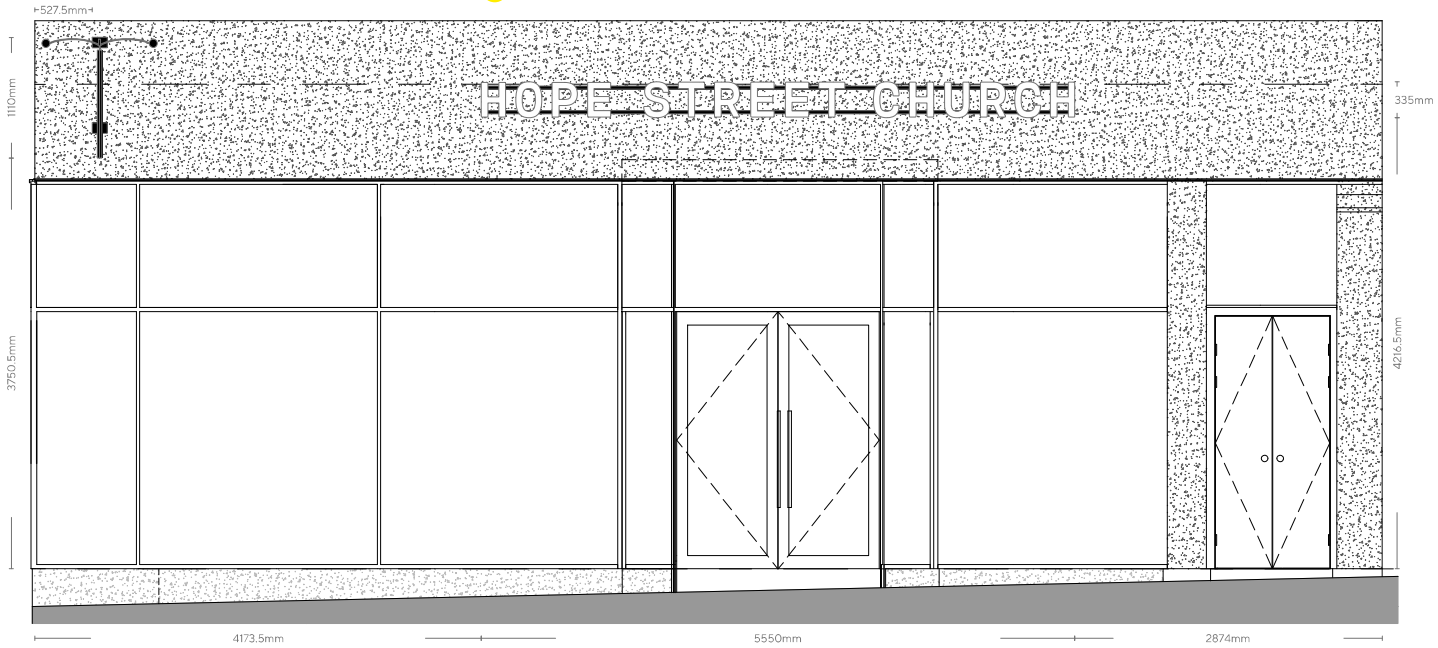

MAP LOCATION - HOPE STREET



ELEVATION LOCATION - HOPE STREET



Copyright: This document is the property of IS Consultancy (UK) Ltd and is copyright protected, therefore the document must not be copied or reproduced in any form either wholly or in part nor must the contents of the document, method or technique be made available or disclosed to any third party.

Unit 1, Enterprise House, Aber Park, Flintshire. CH6 5EX

// 01352 792000
// info@is-group.co.uk
// www.is-group.co.uk

isGroup CUTTING EDGE SIGNAGE
WAY2GO WAYFINDING SOLUTIONS

Thank You

is-group
CUTTING EDGE SIGNAGE

Unit 1, Enterprise House, Aber Park,
Flintshire. CH6 5EX

enquiries@is-group.co.uk
01352 792 000
www.is-group.co.uk