
Drawing No. 1052/1

Revisions


Date August 2025

Scale 1 : 100


PROPOSED ERECTION OF TRIPLE GARAGE AND STORE AT
GRASMERE, 10, BRACKEN COURT, COEDPOETH, WREXHAM, LL11 3NJ

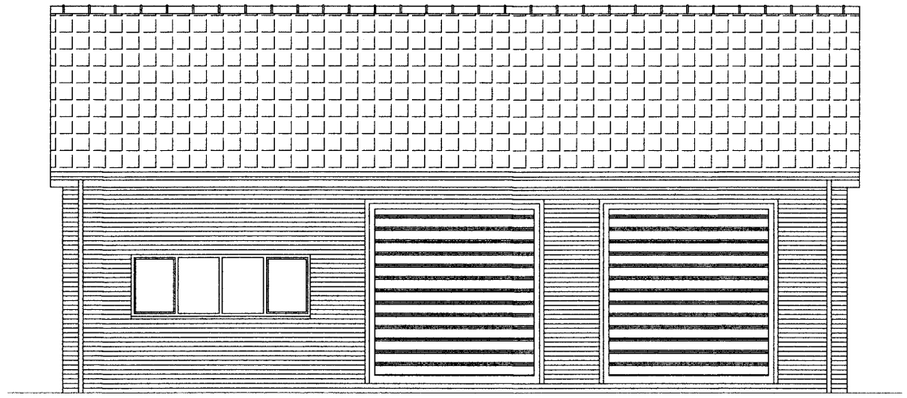


PROPOSED SOUTH ELEVATION

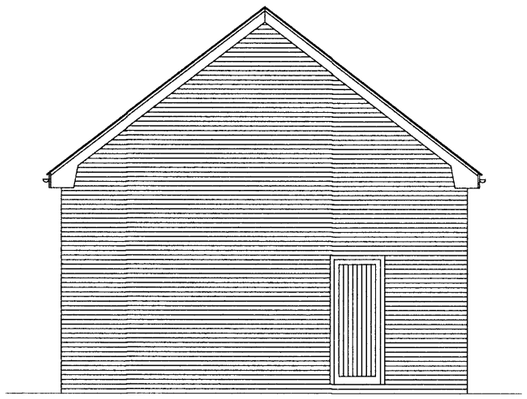


PROPOSED WEST ELEVATION

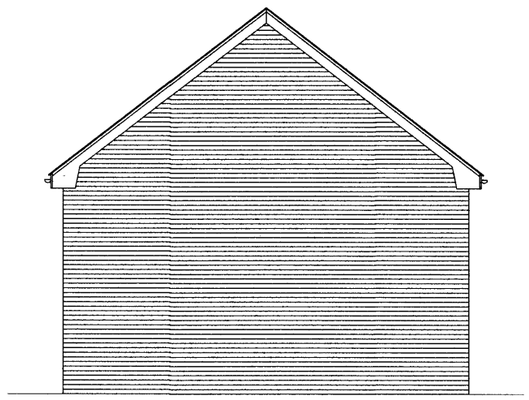

PROPOSED EAST ELEVATION

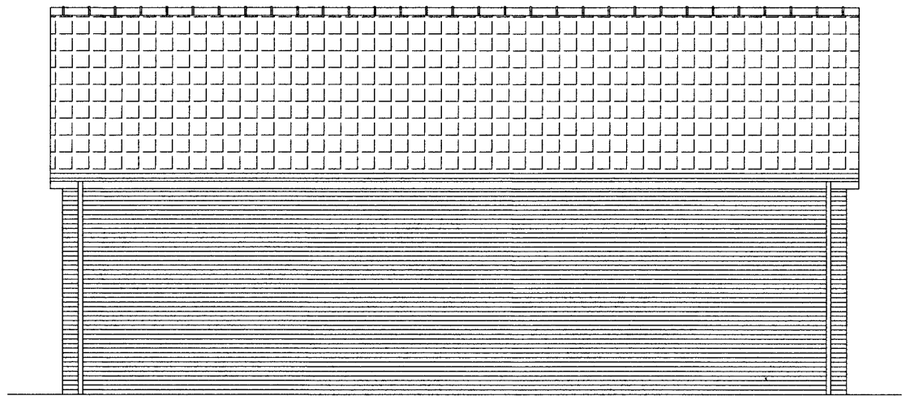

PROPOSED NORTH ELEVATION

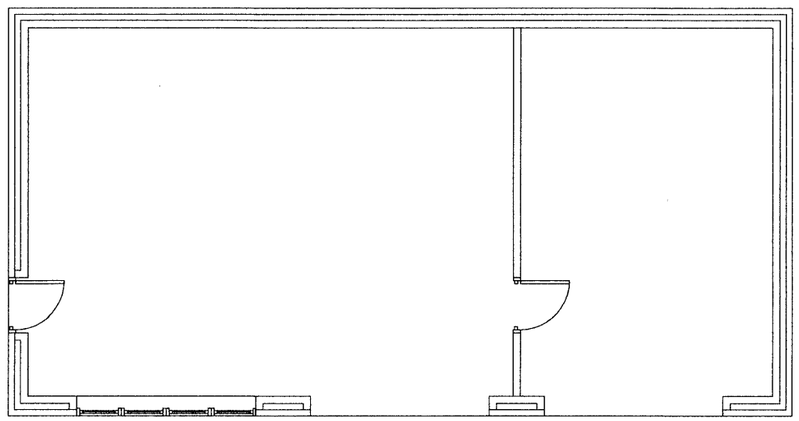

PROPOSED FLOOR PLAN

PROPOSED

0 1 2 3 4 5 6

Scale 1:100 at A3