

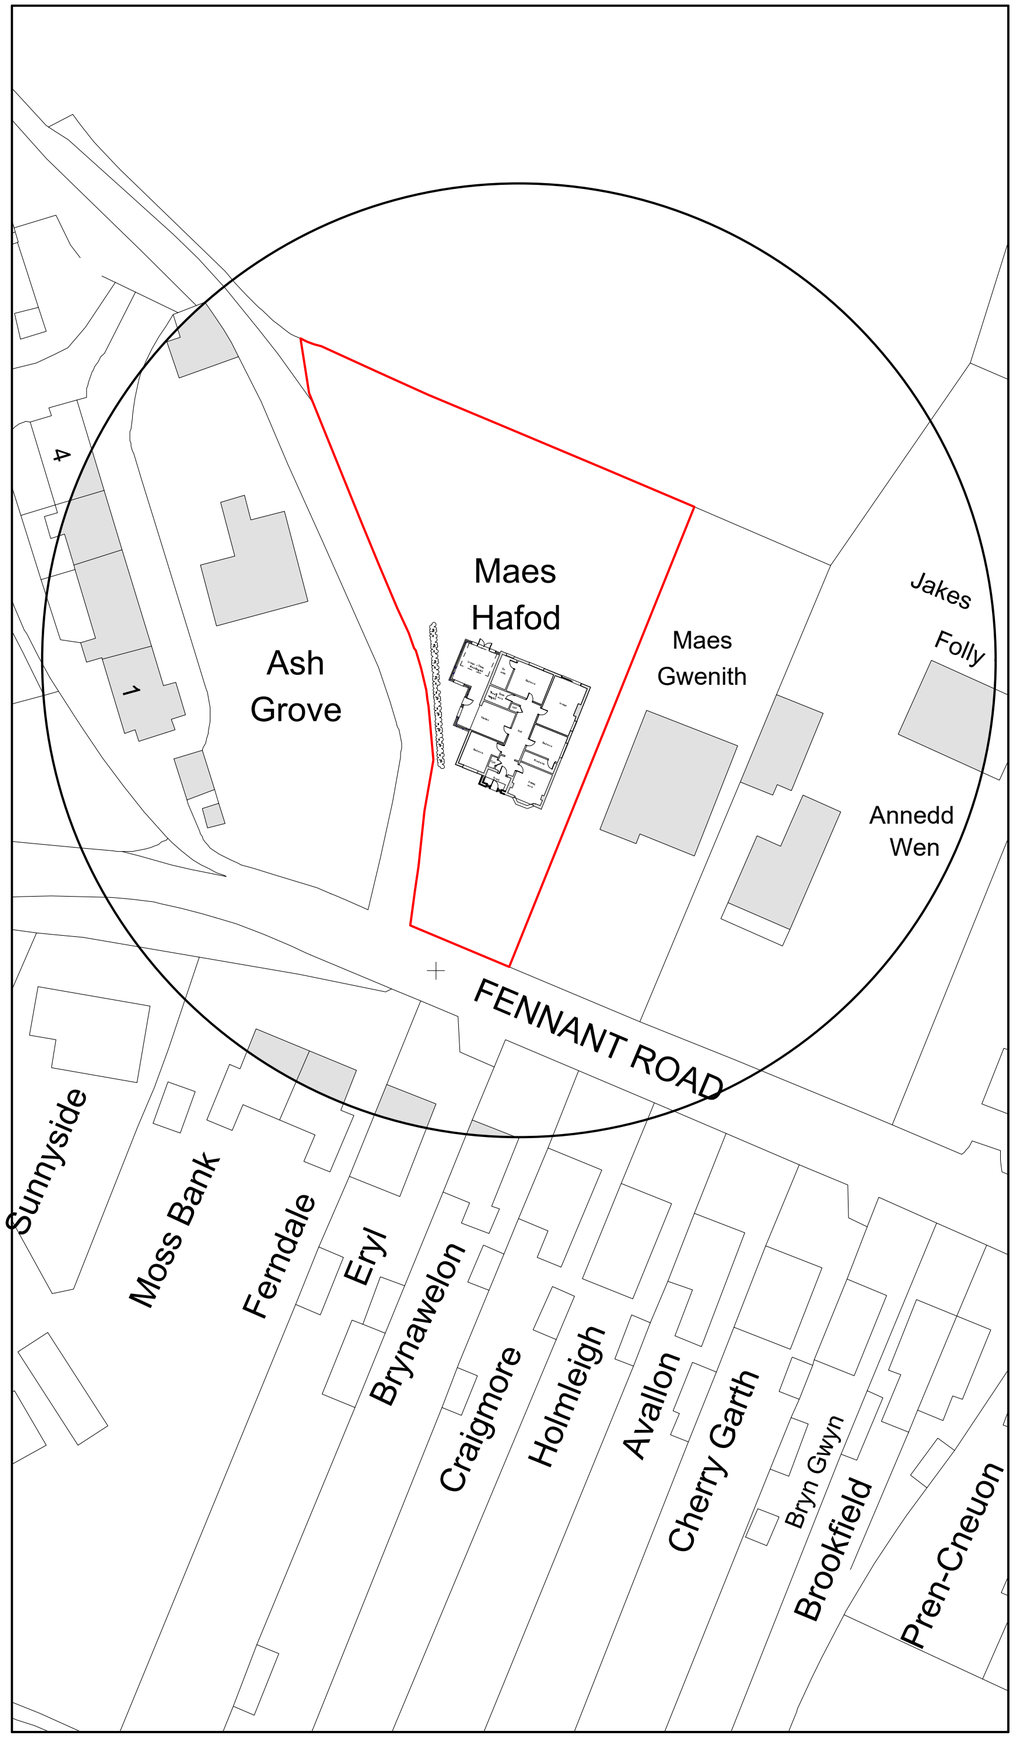



Site Plan 1:500

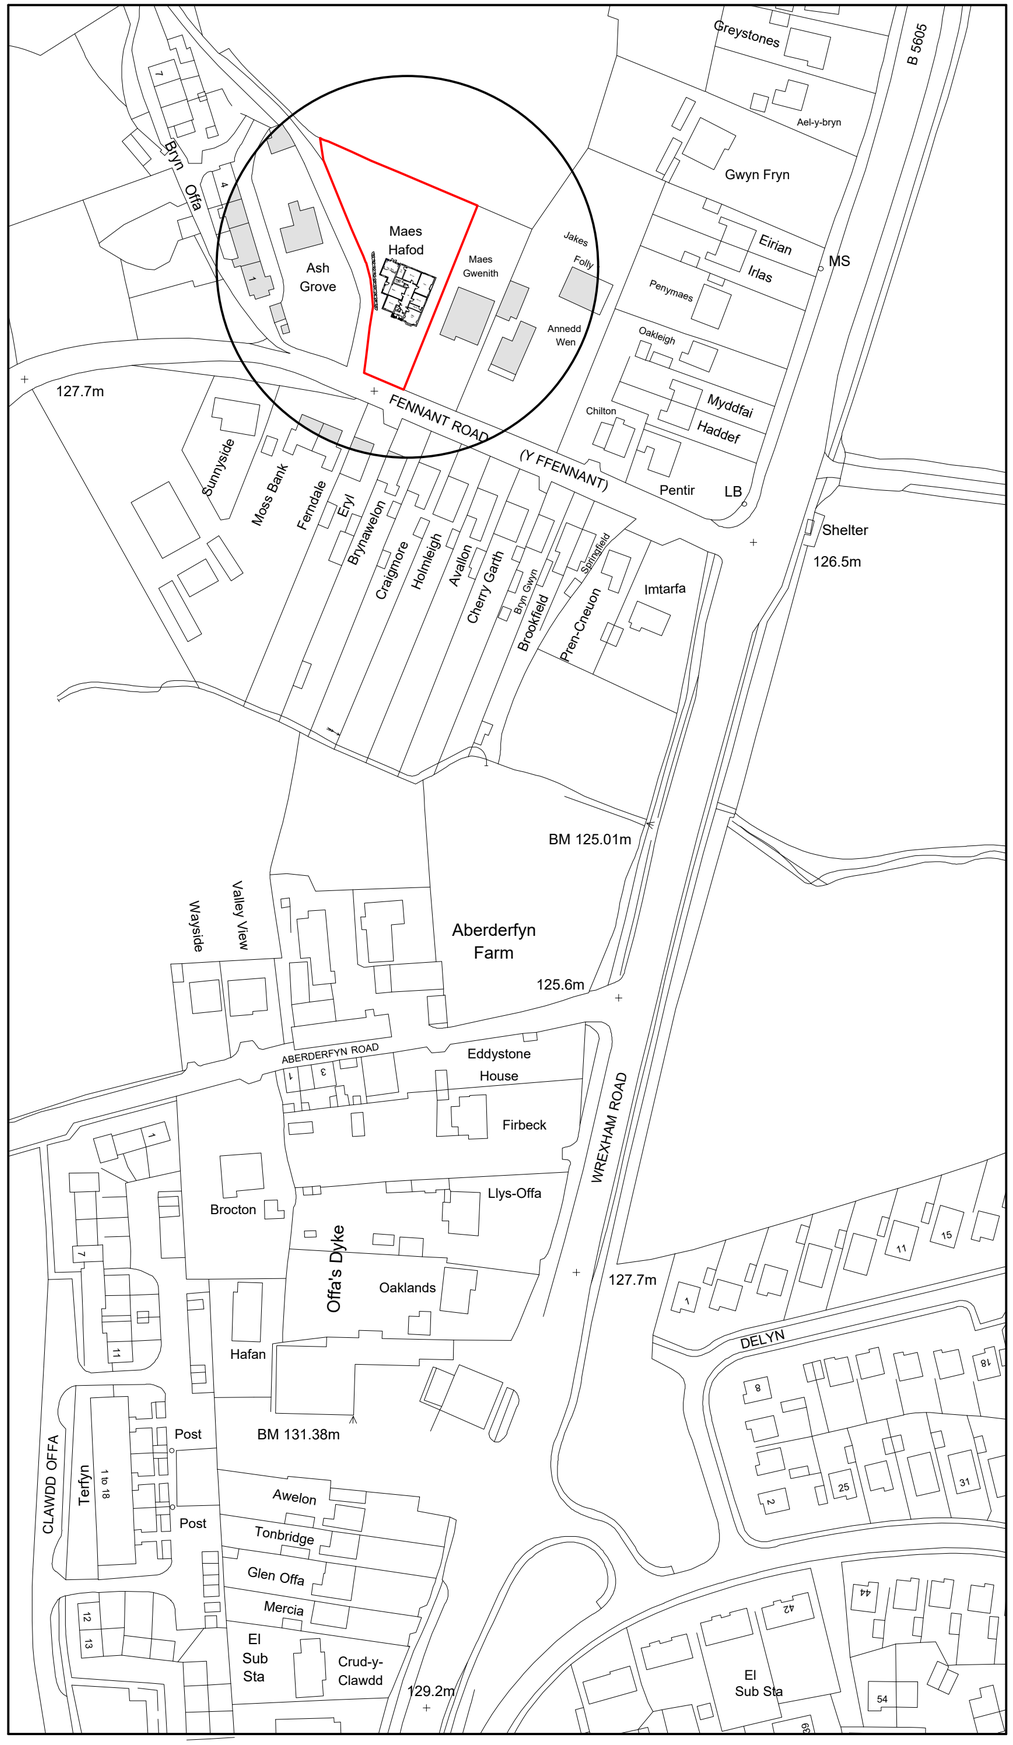


Location Plan 1:1250

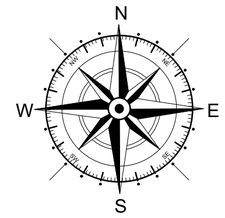


Key

- Surrounding Buildings
- Application Site

| Rev | Date | Detail | Initial |
|---|---|---|---|
| | | | |

Project:
Proposed extension at
Maes Hafod, Ffennant Road,
Ponciau, Wrexham.
LL14 1PG

| Title: | Scale: (A2) |
|---|---|
| Site & Location Plan | 1:500 & 1:1250 |
| Drawn By: A.Valentine | Date: March 2023 |
| Drawing No: D136/004 | Sheet: 1 of 1 |

blueprint
architectural services
partner LABC
Office 3K4,
Redwither Business Tower,
Wrexham. LL13 9XT
Tel: 01978 356500
www.blueprintarchitectural.com
© copyright all rights reserved