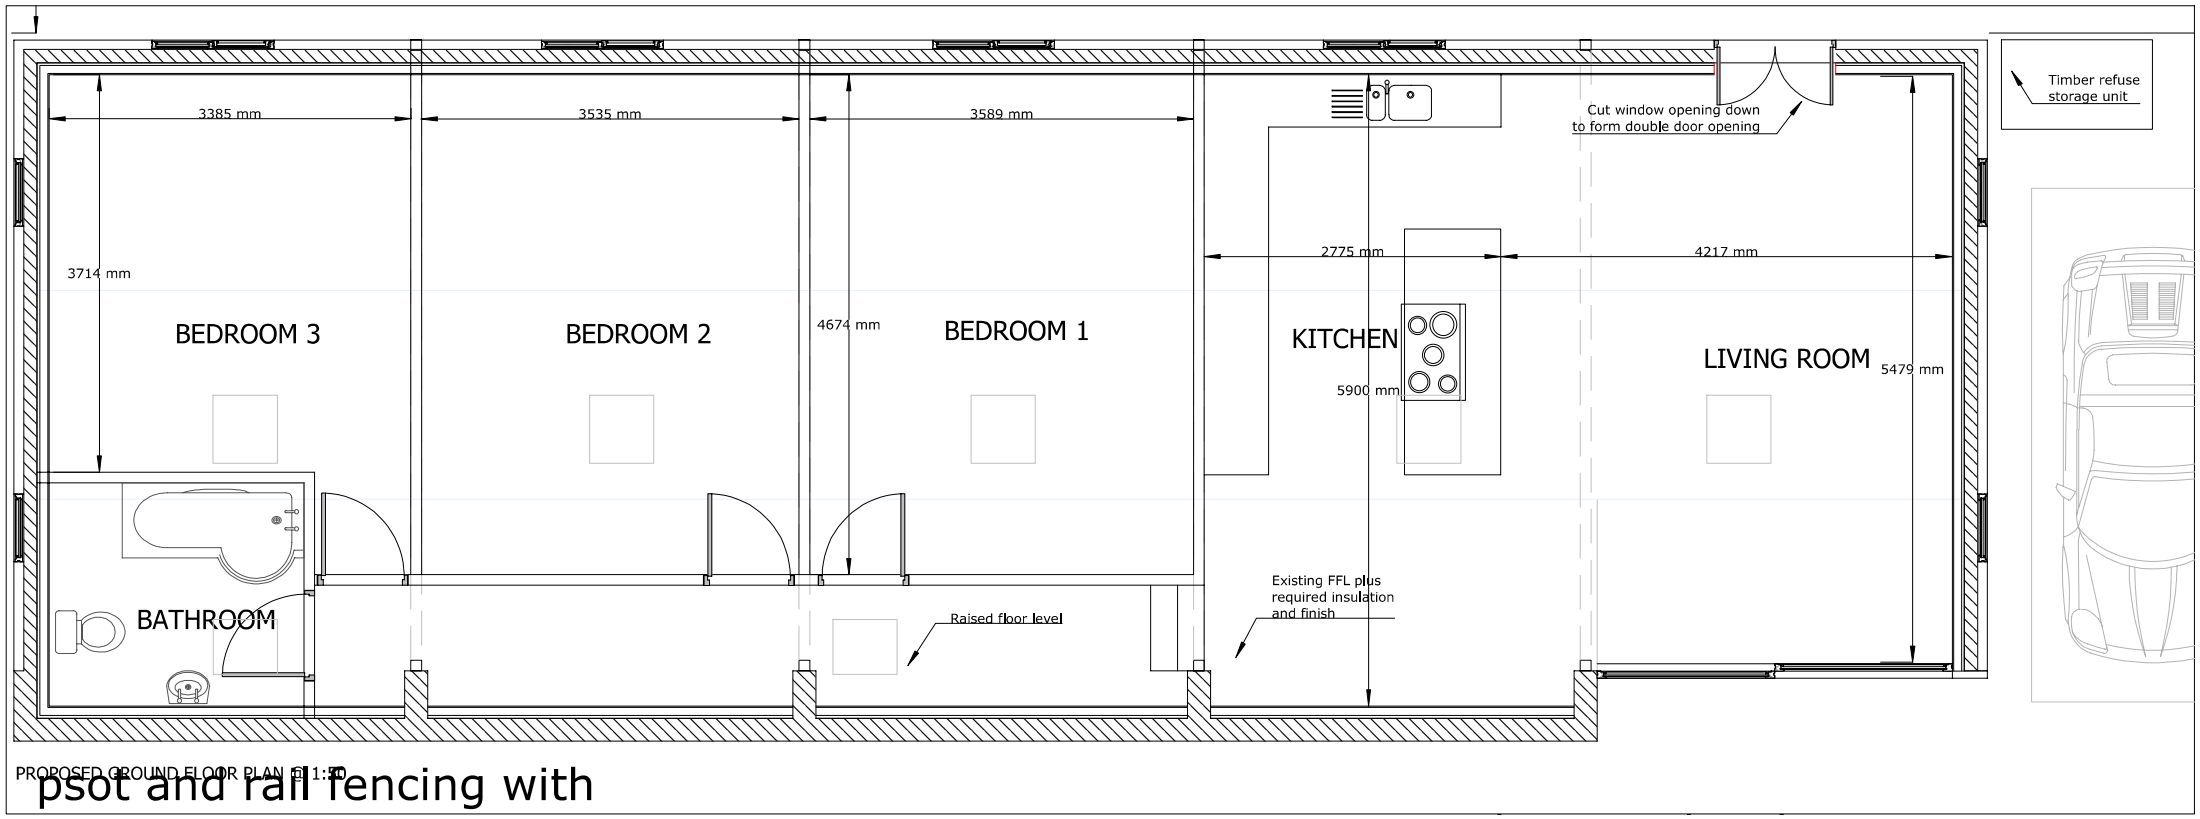


PROPOSED GROUND FLOOR PLAN @ 1:50

psot and rail fencing with

Project Information

Client: Mr Baker

Address: Tyddyn Dedwydd
Frondeg
Rhostylien
LL14 4ND

Project: Farm House renovation

Drawing Information

Title: Proposed Ground Floor Plan

DWG No.: TYDDYNF/23/ 2

Date: 10/09/25

Revision:

Scale: As Shown

Sheet: A3 Sheet 2 of 6