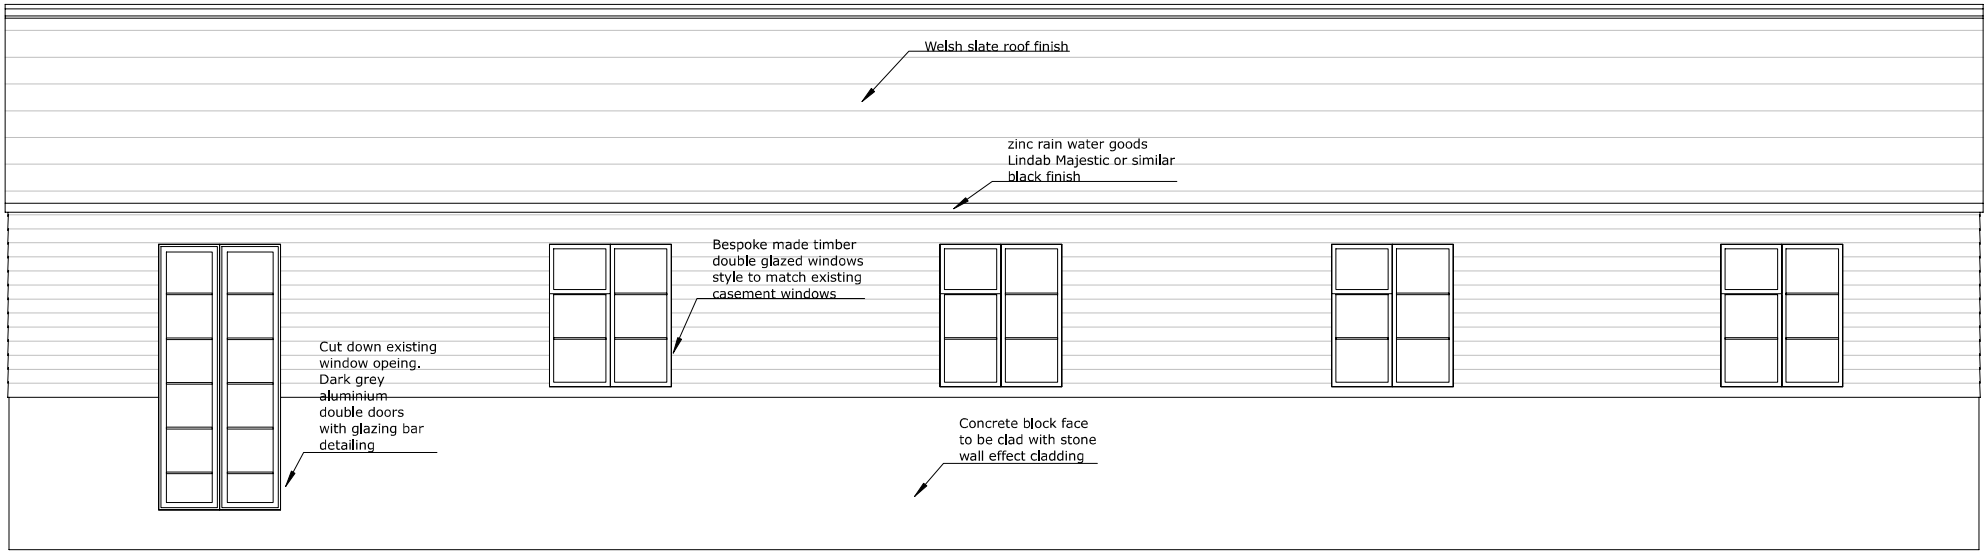


PROPOSED REAR ELEVATION @ 1:50

Project Information

Client: Mr Baker

Address: Tyddyn Dedwydd
Frondeg
Rhostyllen
LL14 4ND

Project: Farm House renovation

Drawing Information

Title: Proposed Rear Elevation

DWG No.: TYDDYNF/23/ 4

Date: 10/09/25

Revision:

Scale: As Shown

Sheet: A3 Sheet 4 of 6