

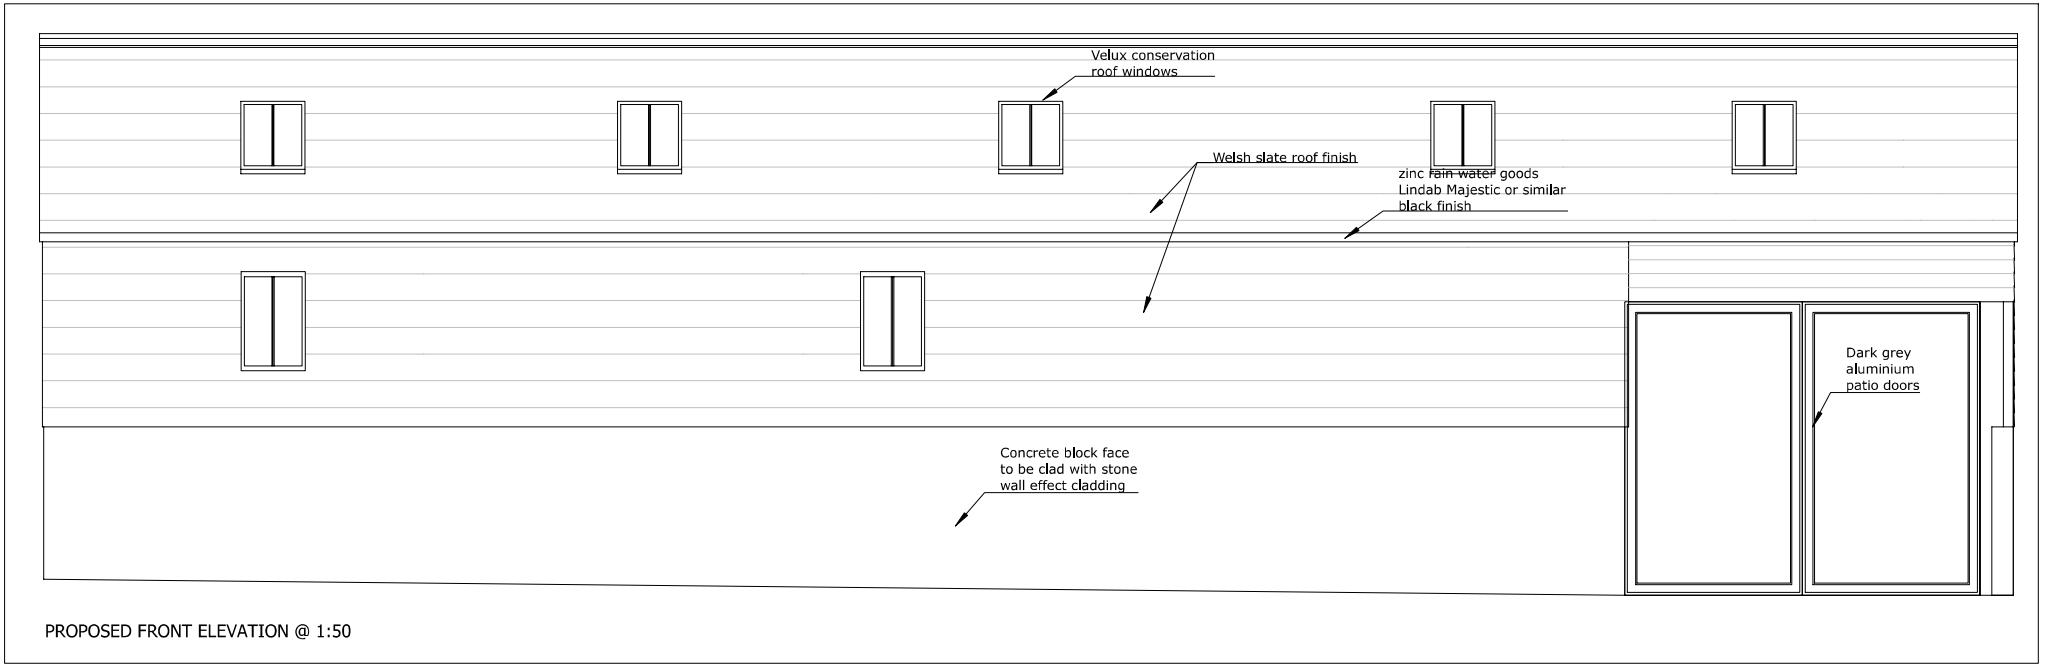


PROPOSED FRONT ELEVATION @ 1:50

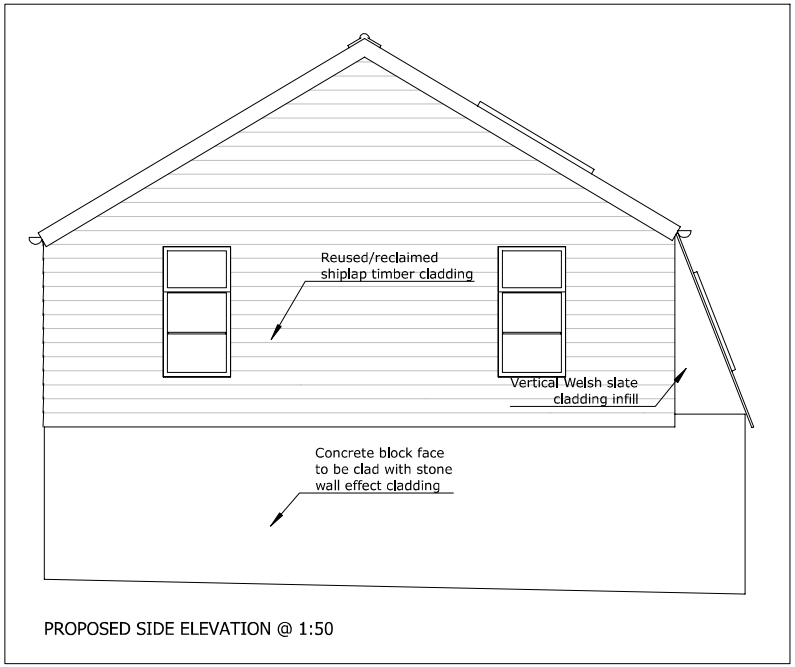

PROPOSED SIDE ELEVATION @ 1:50

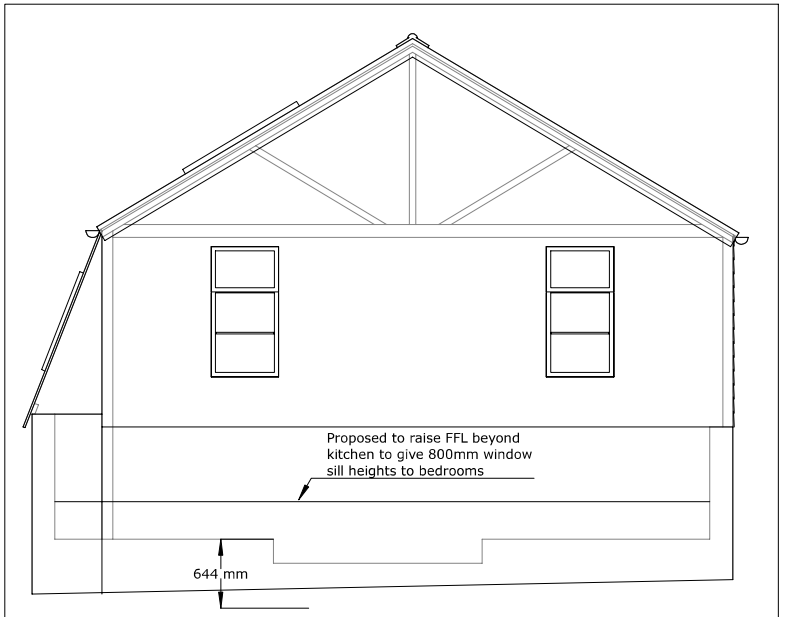

PROPOSED SIDE ELEVATION / SECTION @ 1:50

Project Information

Client: Mr Baker

Address: Tyddyn Dedwydd
Frondeg
Rhostylien
LL14 4ND

Project: Farm House renovation

Drawing Information

Title: Proposed Front and Side Elevations

DWG No.: TYDDYNF/23/ 3

Date: 10/09/25

Revision:

Scale: As Shown

Sheet: A3 Sheet 3 of 6