
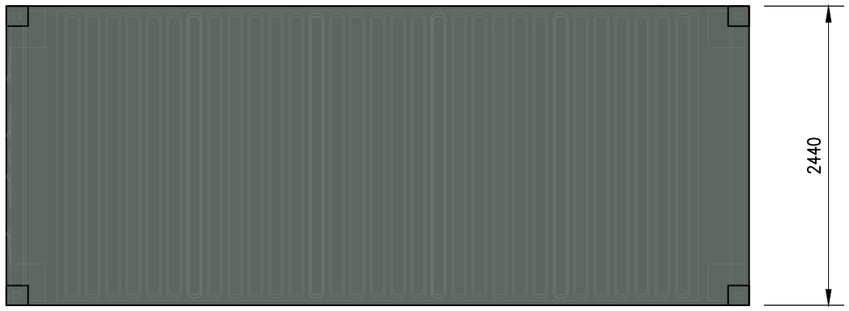



ROOF PLAN

Scale 1:50

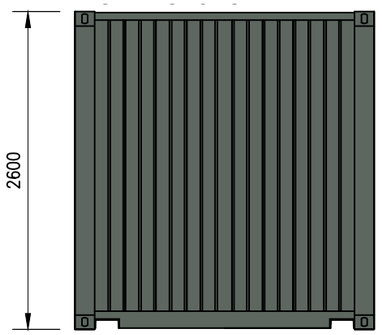


REAR ELEVATION

Scale 1:50

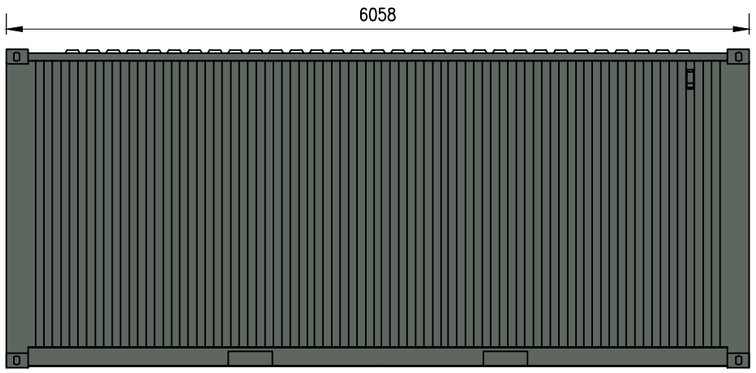


SIDE ELEVATION

Scale 1:50

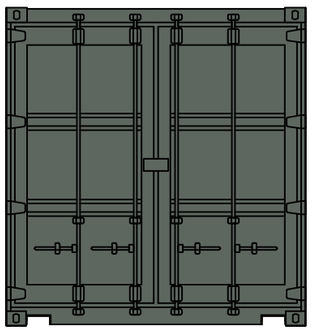


DOOR ELEVATION


Scale 1:50

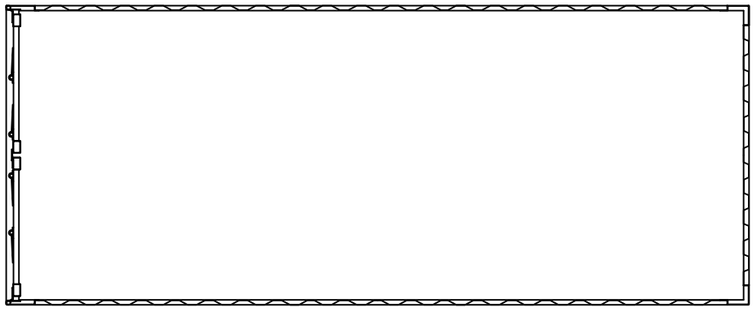

FLOOR PLAN


Scale 1:50

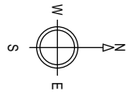

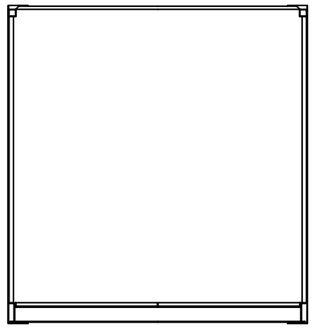

SECTION

Scale 1:50

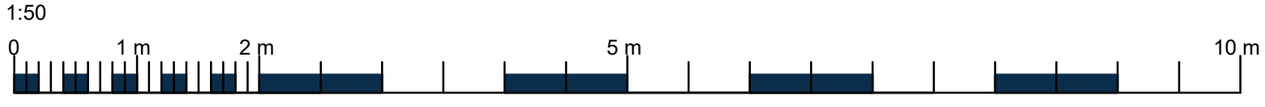

NOTES:
1. Use written dimensions only. All dimensions to be checked on site and any discrepancies reported to ACORUS immediately. If in doubt ask.
2. Where relevant, significant hazards have been identified on the drawing. Hazards which should be obvious to a competent contractor or unforeseeable have not been identified.
3. This drawing is confidential and remains the exclusive property of ACORUS.
4. Ordinance Survey Paper Map Copying Licence Number: 100039456.

© ACORUS Rural Property Services Ltd.

PLANNING ISSUE

Rev	Date	Description	Dwn	Chk
Rev.	Date.	Amendment.	Drawn.	Checked.

PROJECT
Mr Terry Harper,
Farm Lane, Tanyfron,
Wrexham, LL11 5SF,

TITLE
Regularisation of Track and Shipping Containers
Shipping Containers Plans and Elevations

SCALE	DATE	DRAWN BY	CHECKED BY
AS SHOWN @A3	AUG 25	JT	HN

JOB & DRAWING NO. HN/2491/0525 — 200_02

REVISION

acorus
Planning. Design. Property.
acorus.co.uk