



Site Plan 1:500

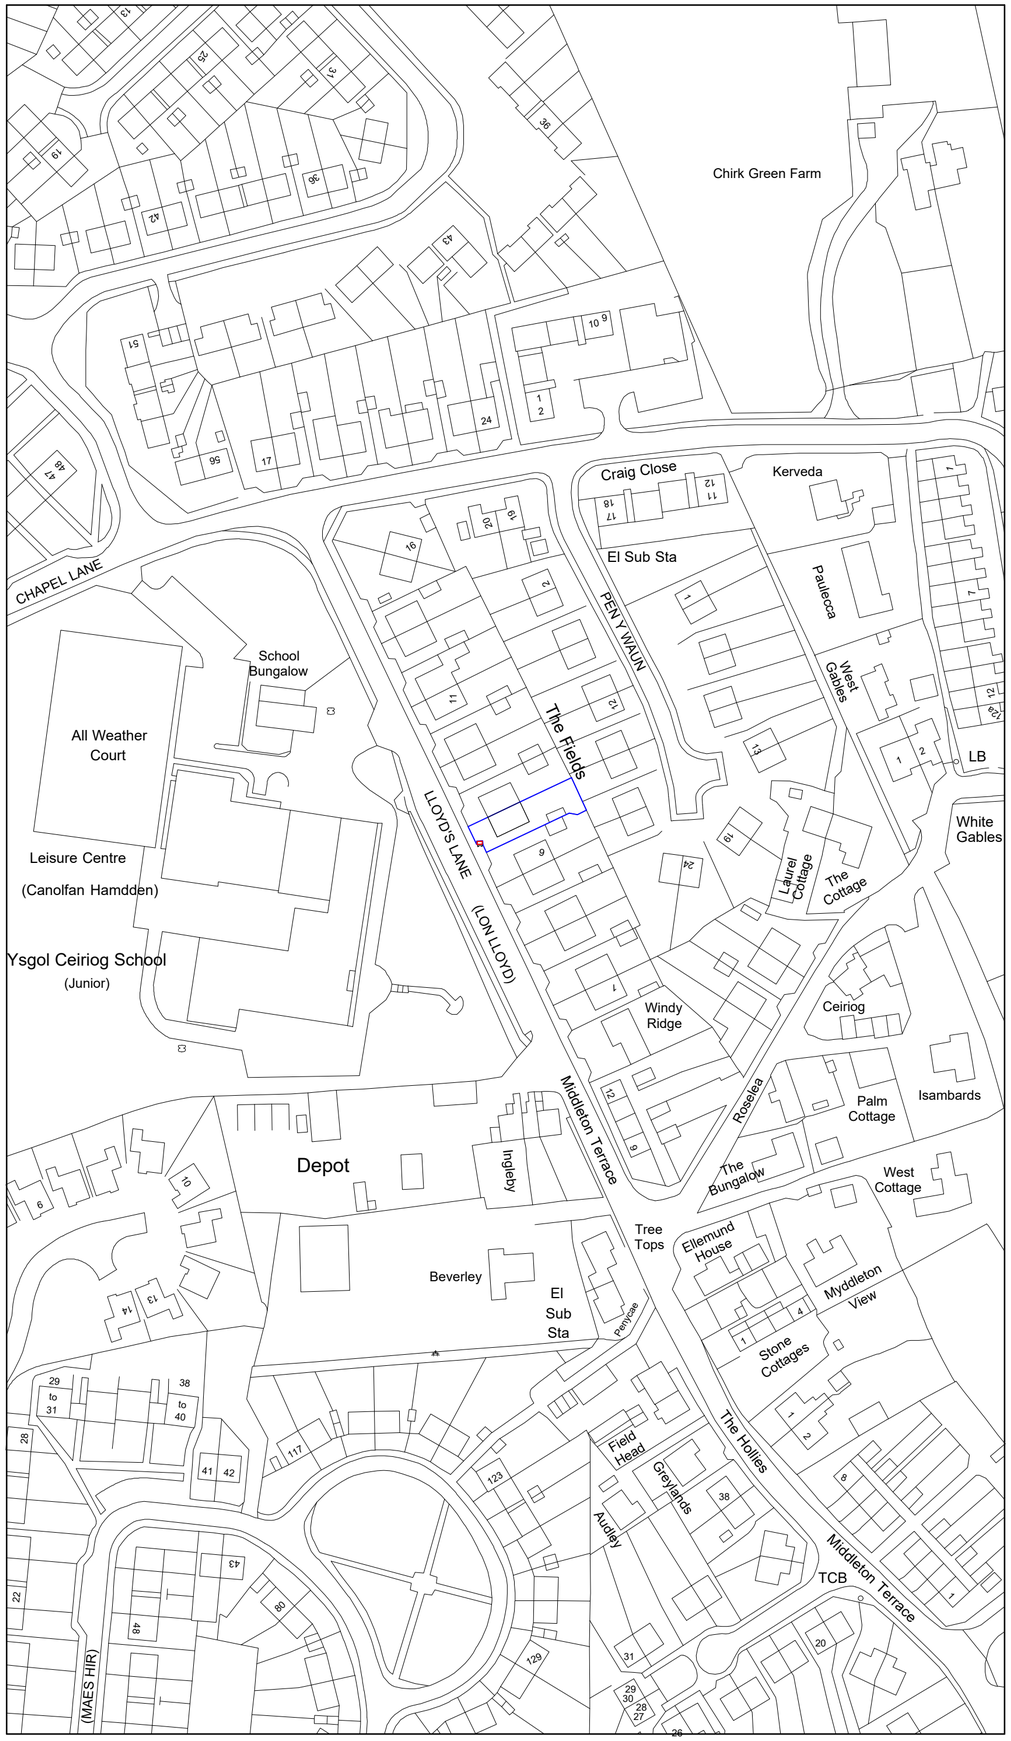

Location Plan 1:1250

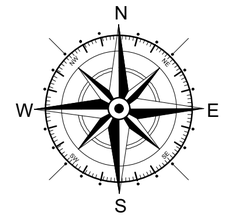

Key

Application Site

Land owned

Rev	Date	Detail	Initial

Project:
Proposed Honesty Box at 7 Lloyds, Lane Chirk, Wrexham LL14 5NH

Title:	Scale: (A2)
Site and Location Plan	1:500 & 1:1250
Drawn By: A Whitby	Date: Sep 2025
Drawing No: S113/002	Sheet: 1 of 1

blueprint
architectural services
partner LABC
Office 3K4,
Redwither Business Tower,
Wrexham. LL13 9XT
Tel: 01978 356500
www.blueprintarchitectural.com
© copyright all rights reserved