
EXISTING GROUND FLOOR PLAN

FOR PLANNING APPLICATION PURPOSES ONLY

SCALE @ 1:100

0 1 5 M

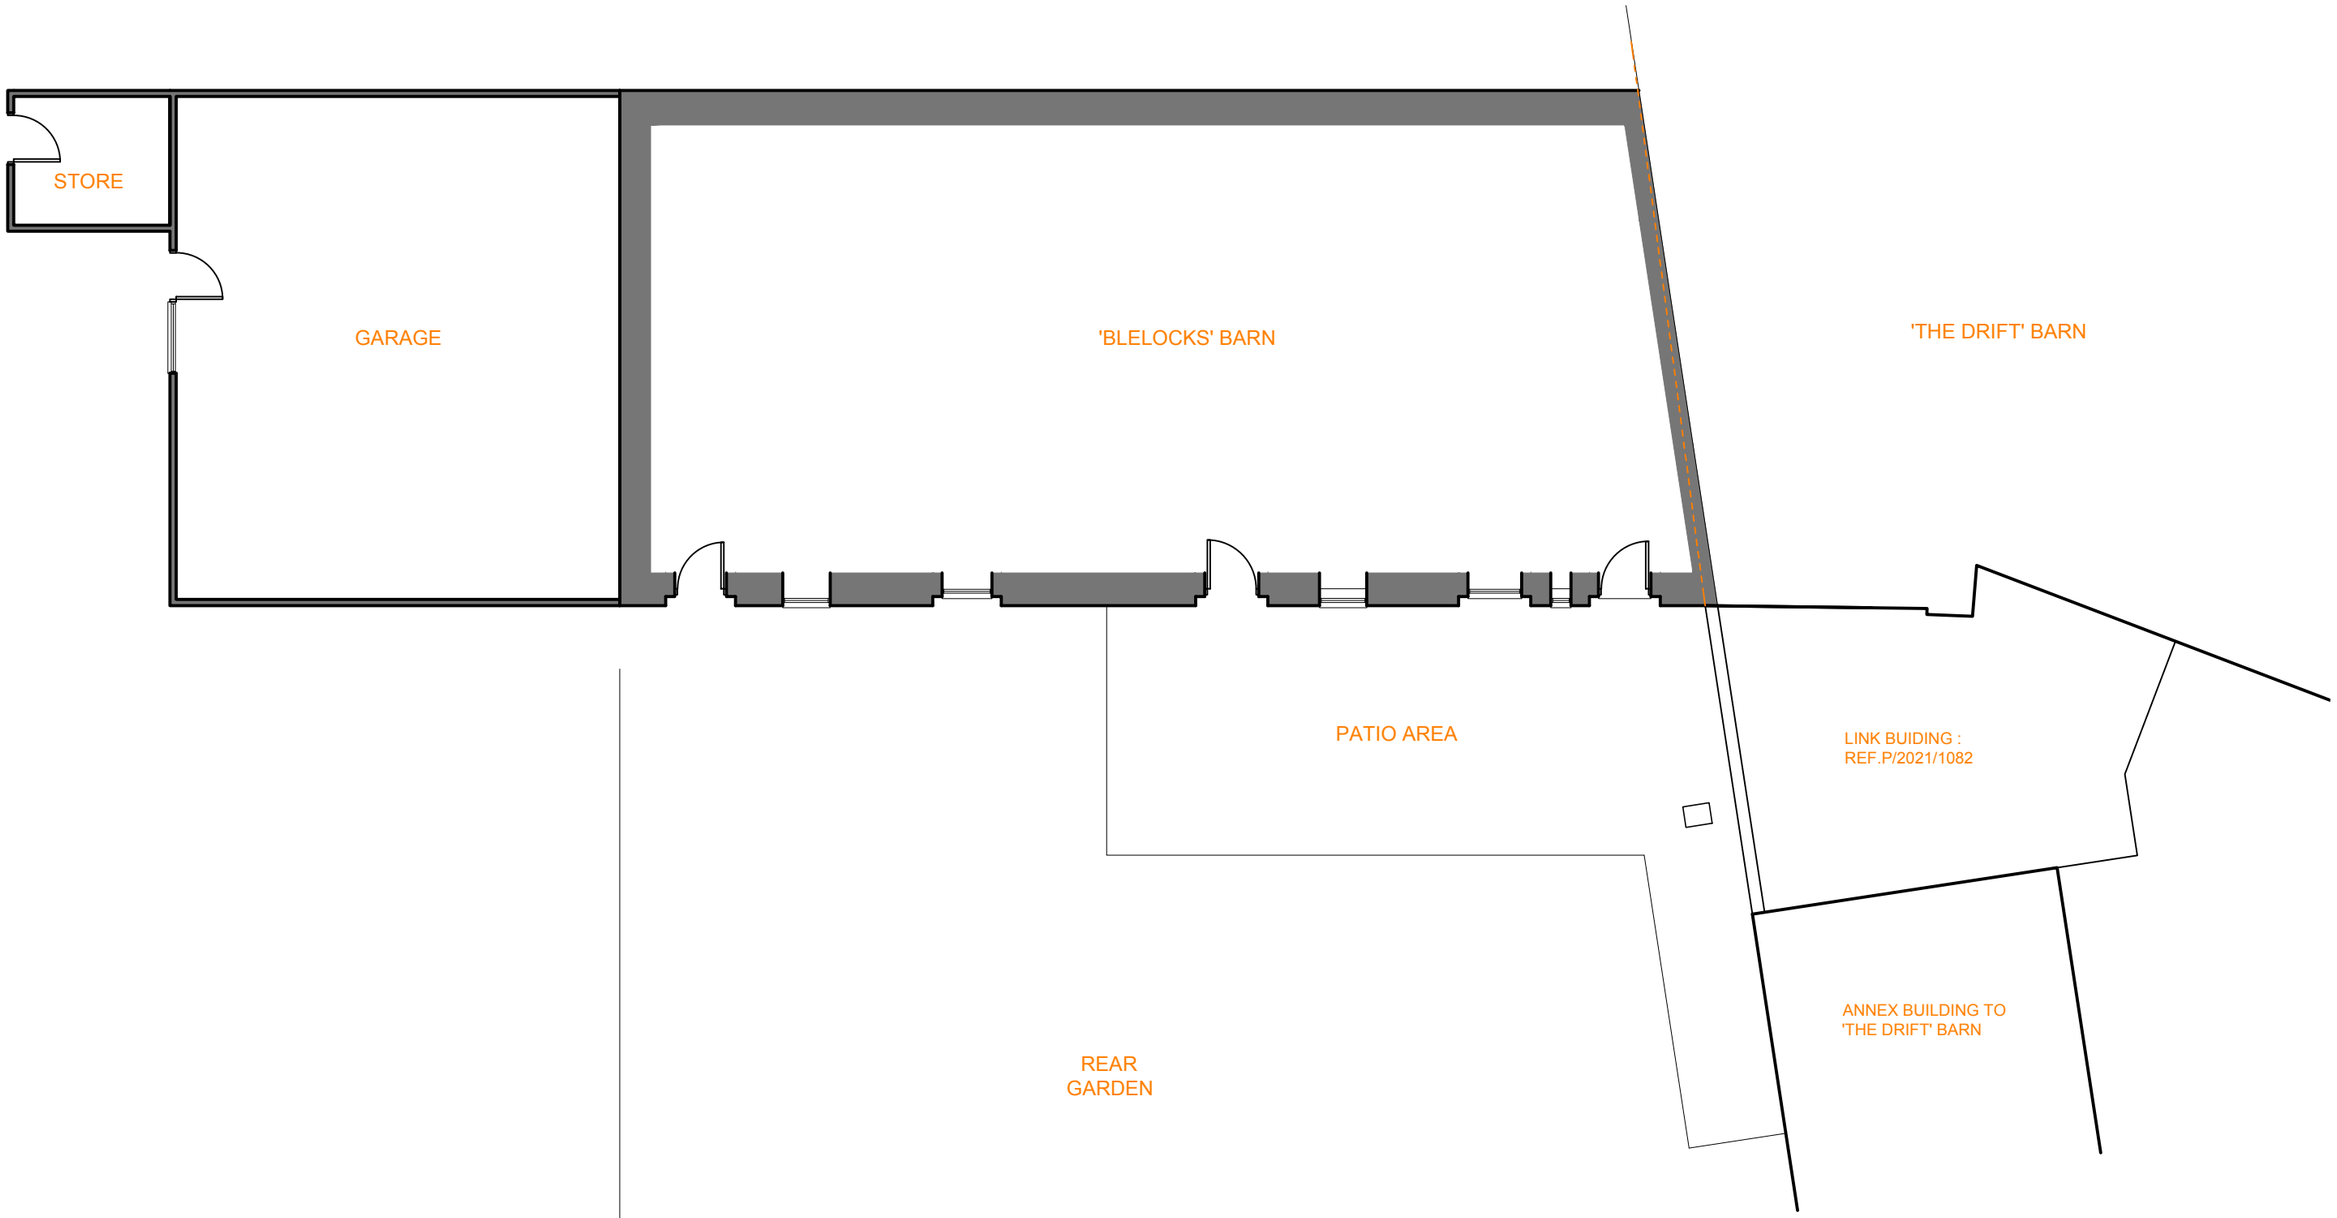

A - 01 SEPT. 25 - FIRST ISSUE

InSite
ARCHITECTURE
11A LOWER BRIDGE ST.
CHESTER
CH1 1RS
t. 01244 573282
mail@insitearchitecture.co.uk

EXISTING
GR.FL. PLAN

SCALE 1:100 @ A3

revision:
A

dwg : ISA 541 E 01

BLELOCKS BARN, DARLAND LANE, ROSSETT, LL12 0BA

PROPOSED EXTENSION

WARNING: DO NOT SCALE FROM PRINTS – WORK FROM FIGURED DIMENSIONS ONLY
THIS DRAWING REMAINS THE LEGAL PROPERTY OF INSITE ARCHITECTURE AND UNAUTHORISED USE OR REPRODUCTION OF IT (EITHER PHYSICALLY OR DIGITALLY), OR ANY USE OF IT FOR STATUTORY APPLICATIONS IS EXPRESSLY FORBIDDEN WITHOUT PRIOR CONSENT. ALL DRAWINGS ARE SUBJECT TO COPYWRIGHT LAW.