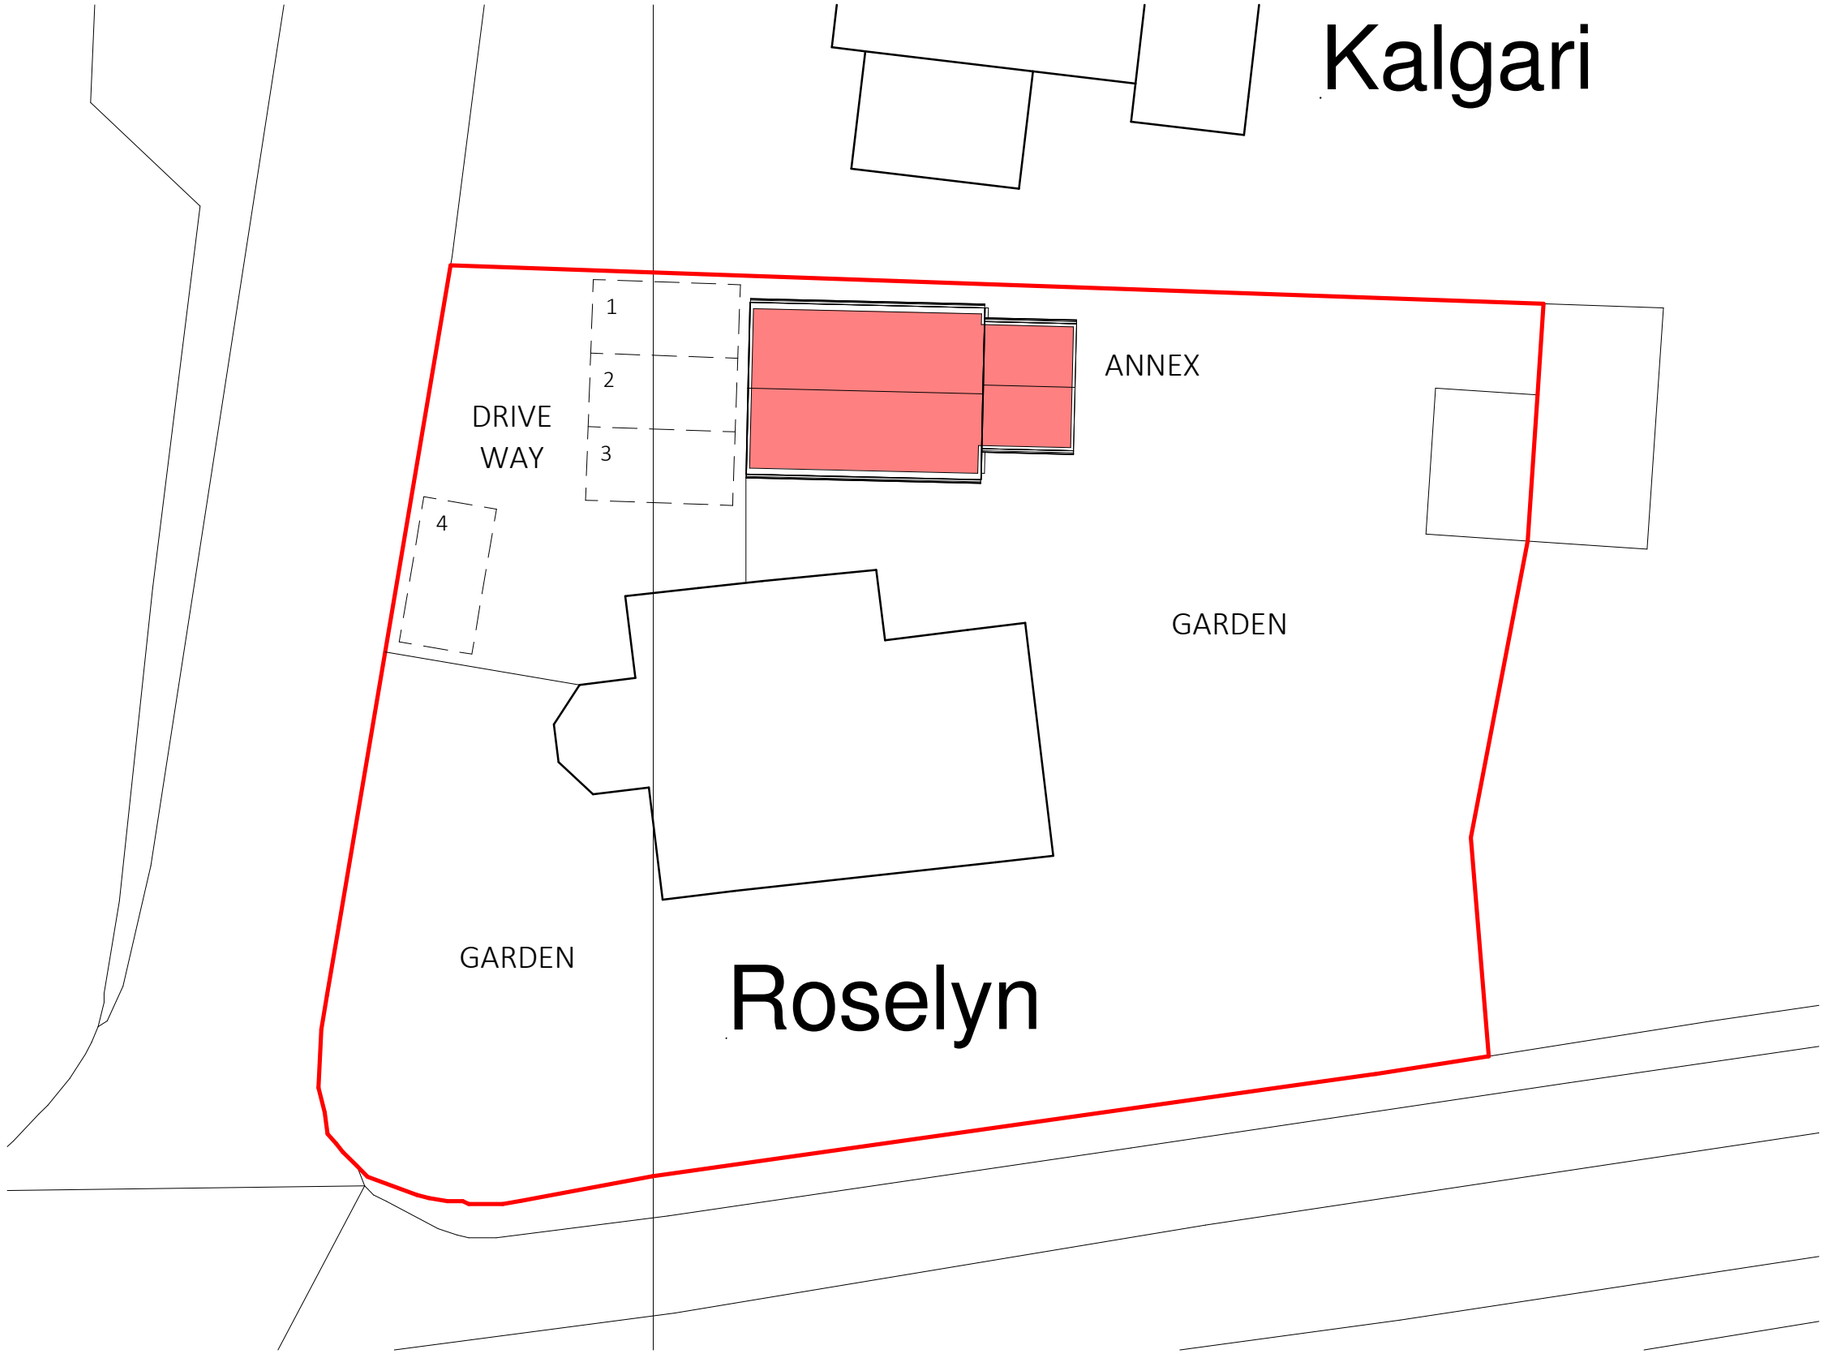


Proposed Site Plan

1 : 200

0m 4m 8m 12m 16m 20m

ARKIFY LTD.
36 Plas Tirion, Nant Parc,
Johnstown, Wrexham LL14 1UR
07543968690
geraint@arkify.uk
www.arkify.uk

Project:	Roselyn, Eyton LL13 0YD				
Title:	Proposed Site Plan				
Scale @ A3:	1 : 200	Author:	GE	Date:	15/09/25
Project Ref:	25-59	Drawing No:	A101	Rev.	-