N
W E
S

SITE LOCATION



Reproduced by permission of Ordnance Survey on behalf of the Controller of His Majesty's Stationery Office All rights reserved. TBC

SITE AREA PLAN

0 500m 1000m 2000m

Scale 1:50,000



Reproduced by permission of Ordnance Survey on behalf of the Controller of His Majesty's Stationery Office All rights reserved. TBC

NGR E: 335434 N: 350300

W3W:SPAN.CLAP.ROUNDS

SITE LOCATION PLAN

0 10m 20m 30m 40m 50m

5m

DIRECTIONS TO SITE:

Head southwest on A534, At the roundabout, take the 1st exit onto Holt Rd/A534, Go through 1 roundabout, At the roundabout, take the 2nd exit onto Cefn Rd, Destination will be on the left.

Access Route To Site:

Access Route:



SITE PHOTOGRAPH

GOOGLE MAPS QR CODE

GOOGLE MAPS - https://maps.app.goo.gl/4S8AvfYUdraqKSjW8

GOOGLE STREET VIEW - https://maps.app.goo.gl/iVdsbfmtWgg2CVVw8


No.	REVISION	BY	CHKD	DATE
.1	GENERAL ARRANGEMENT	TS2	JS	10/09/2025

airband high speed internet
AIRBAND COMMUNITY INTERNET LTD.
COUNTY HOUSE
SAINT MARY'S STREET
WORCESTER
WR1 1HB
01905 676121
WWW.AIRBAND.CO.UK

CELL ID:	SITE ADDRESS:	DRAWN BY:	CHECKED BY:	SCALE:	DATE:
NW201	CEFN ROAD, CEFINDRE, CAIA PARK, WREXHAM, WALES, LL13 9NT	TS2	-	As Shown @ A3	10.09.2025

DRAWING TITLE:	PURPOSE OF ISSUE	DRAWING NUMBER	REVISION:
FARMERS FIELD STREETWORKS, SITE LOCATION PLAN	PLANNING	NW201 - 1	.1

This drawing is the property of Airband Ltd - It may not be duplicated or disclosed to any third party for any purpose except as authorised in writing. All dimensions are to be verified on site before any work commences. Any errors or omissions are to be reported to the designer. If in doubt ask.

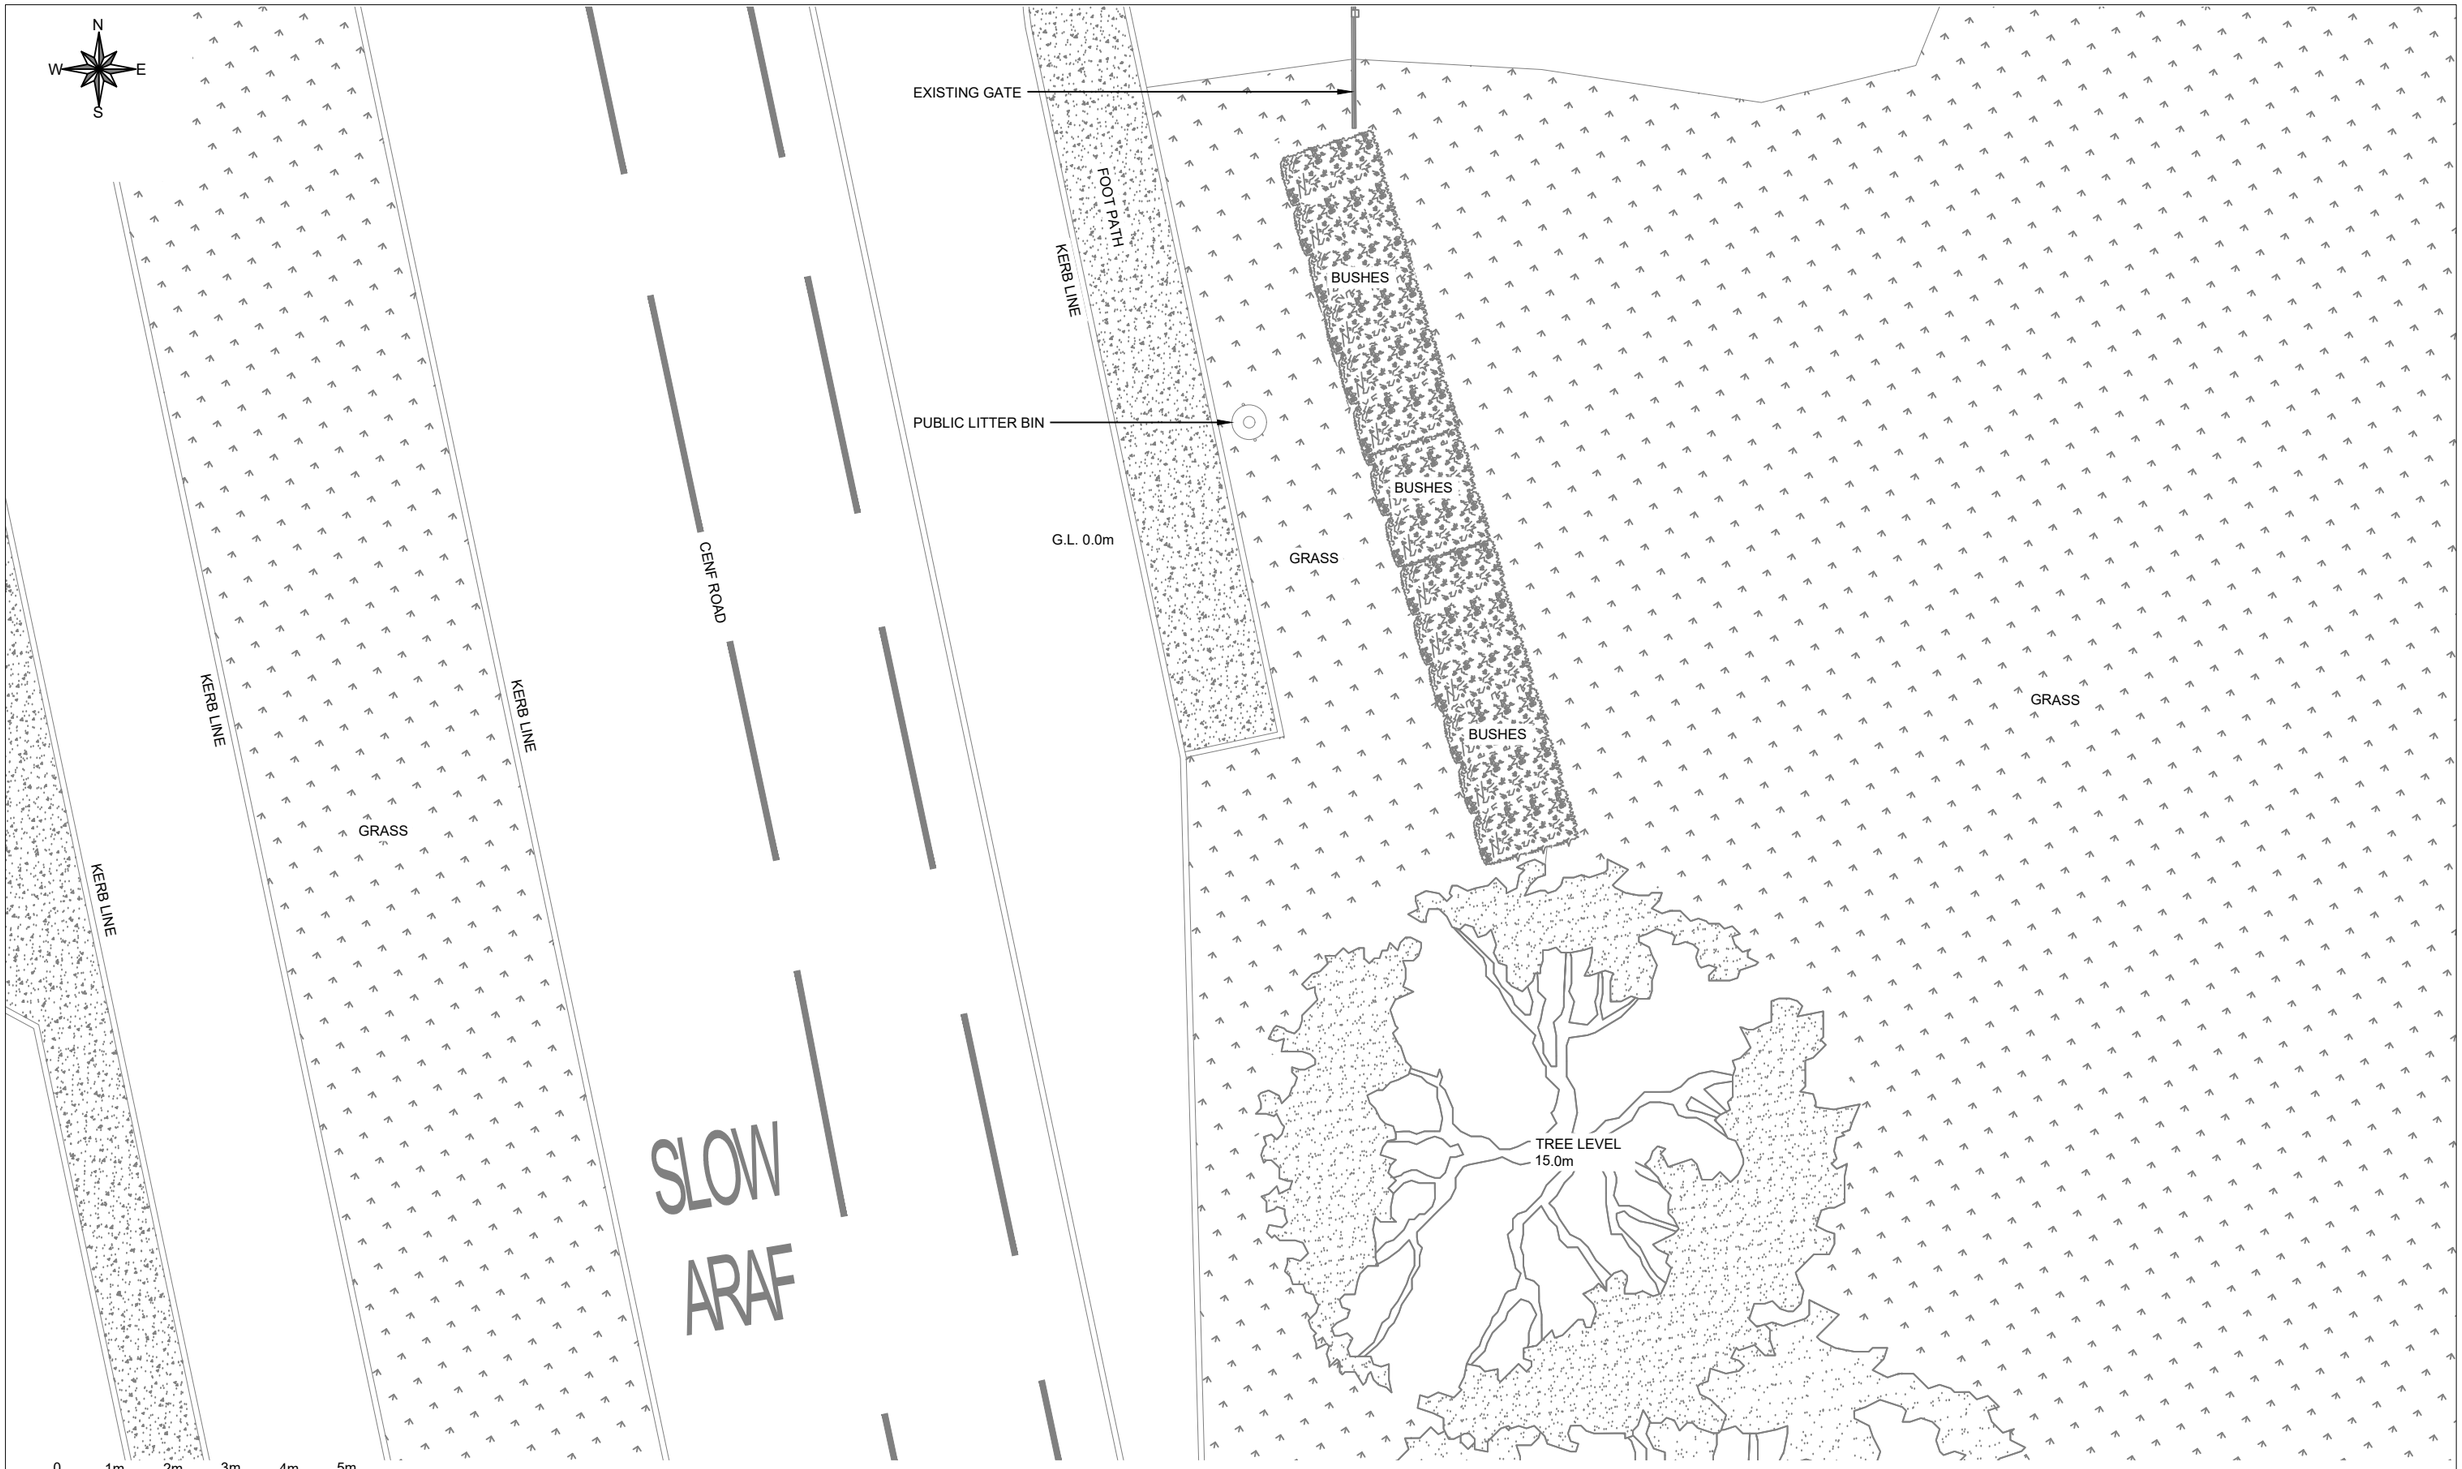

NOTES:
1. ALL DIMENSIONS IN METRES UNLESS SPECIFIED
2. ASSUME ALL SITE DETAILS ARE EXISITING UNLESS OTHERWISE NOTED

No.	REVISION	BY	CHKD	DATE
.1	GENERAL ARRANGEMENT	TS2	JS	10/09/2025


airband high speed internet

AIRBAND COMMUNITY INTERNET LTD.
COUNTY HOUSE
SAINT MARY'S STREET
WORCESTER
WR1 1HB
01905 676121
WWW.AIRBAND.CO.UK

CELL ID:	SITE ADDRESS:	DRAWN BY:	CHECKED BY:	SCALE:	DATE:
NW201	CEFN ROAD, CEFINDRE, CAIA PARK, WREXHAM, WALES, LL13 9NT	TS2	-	As Shown @ A3	10.09.2025

DRAWING TITLE:	PURPOSE OF ISSUE	DRAWING NUMBER	REVISION:
FARMERS FIELD STREETWORKS, EXISTING SITE PLAN	PLANNING	NW201 - 2	.1

This drawing is the property of Airband Ltd - It may not be duplicated or disclosed to any third party for any purpose except as authorised in writing. All dimensions are to be verified on site before any work commences. Any errors or omissions are to be reported to the designer. If in doubt ask.

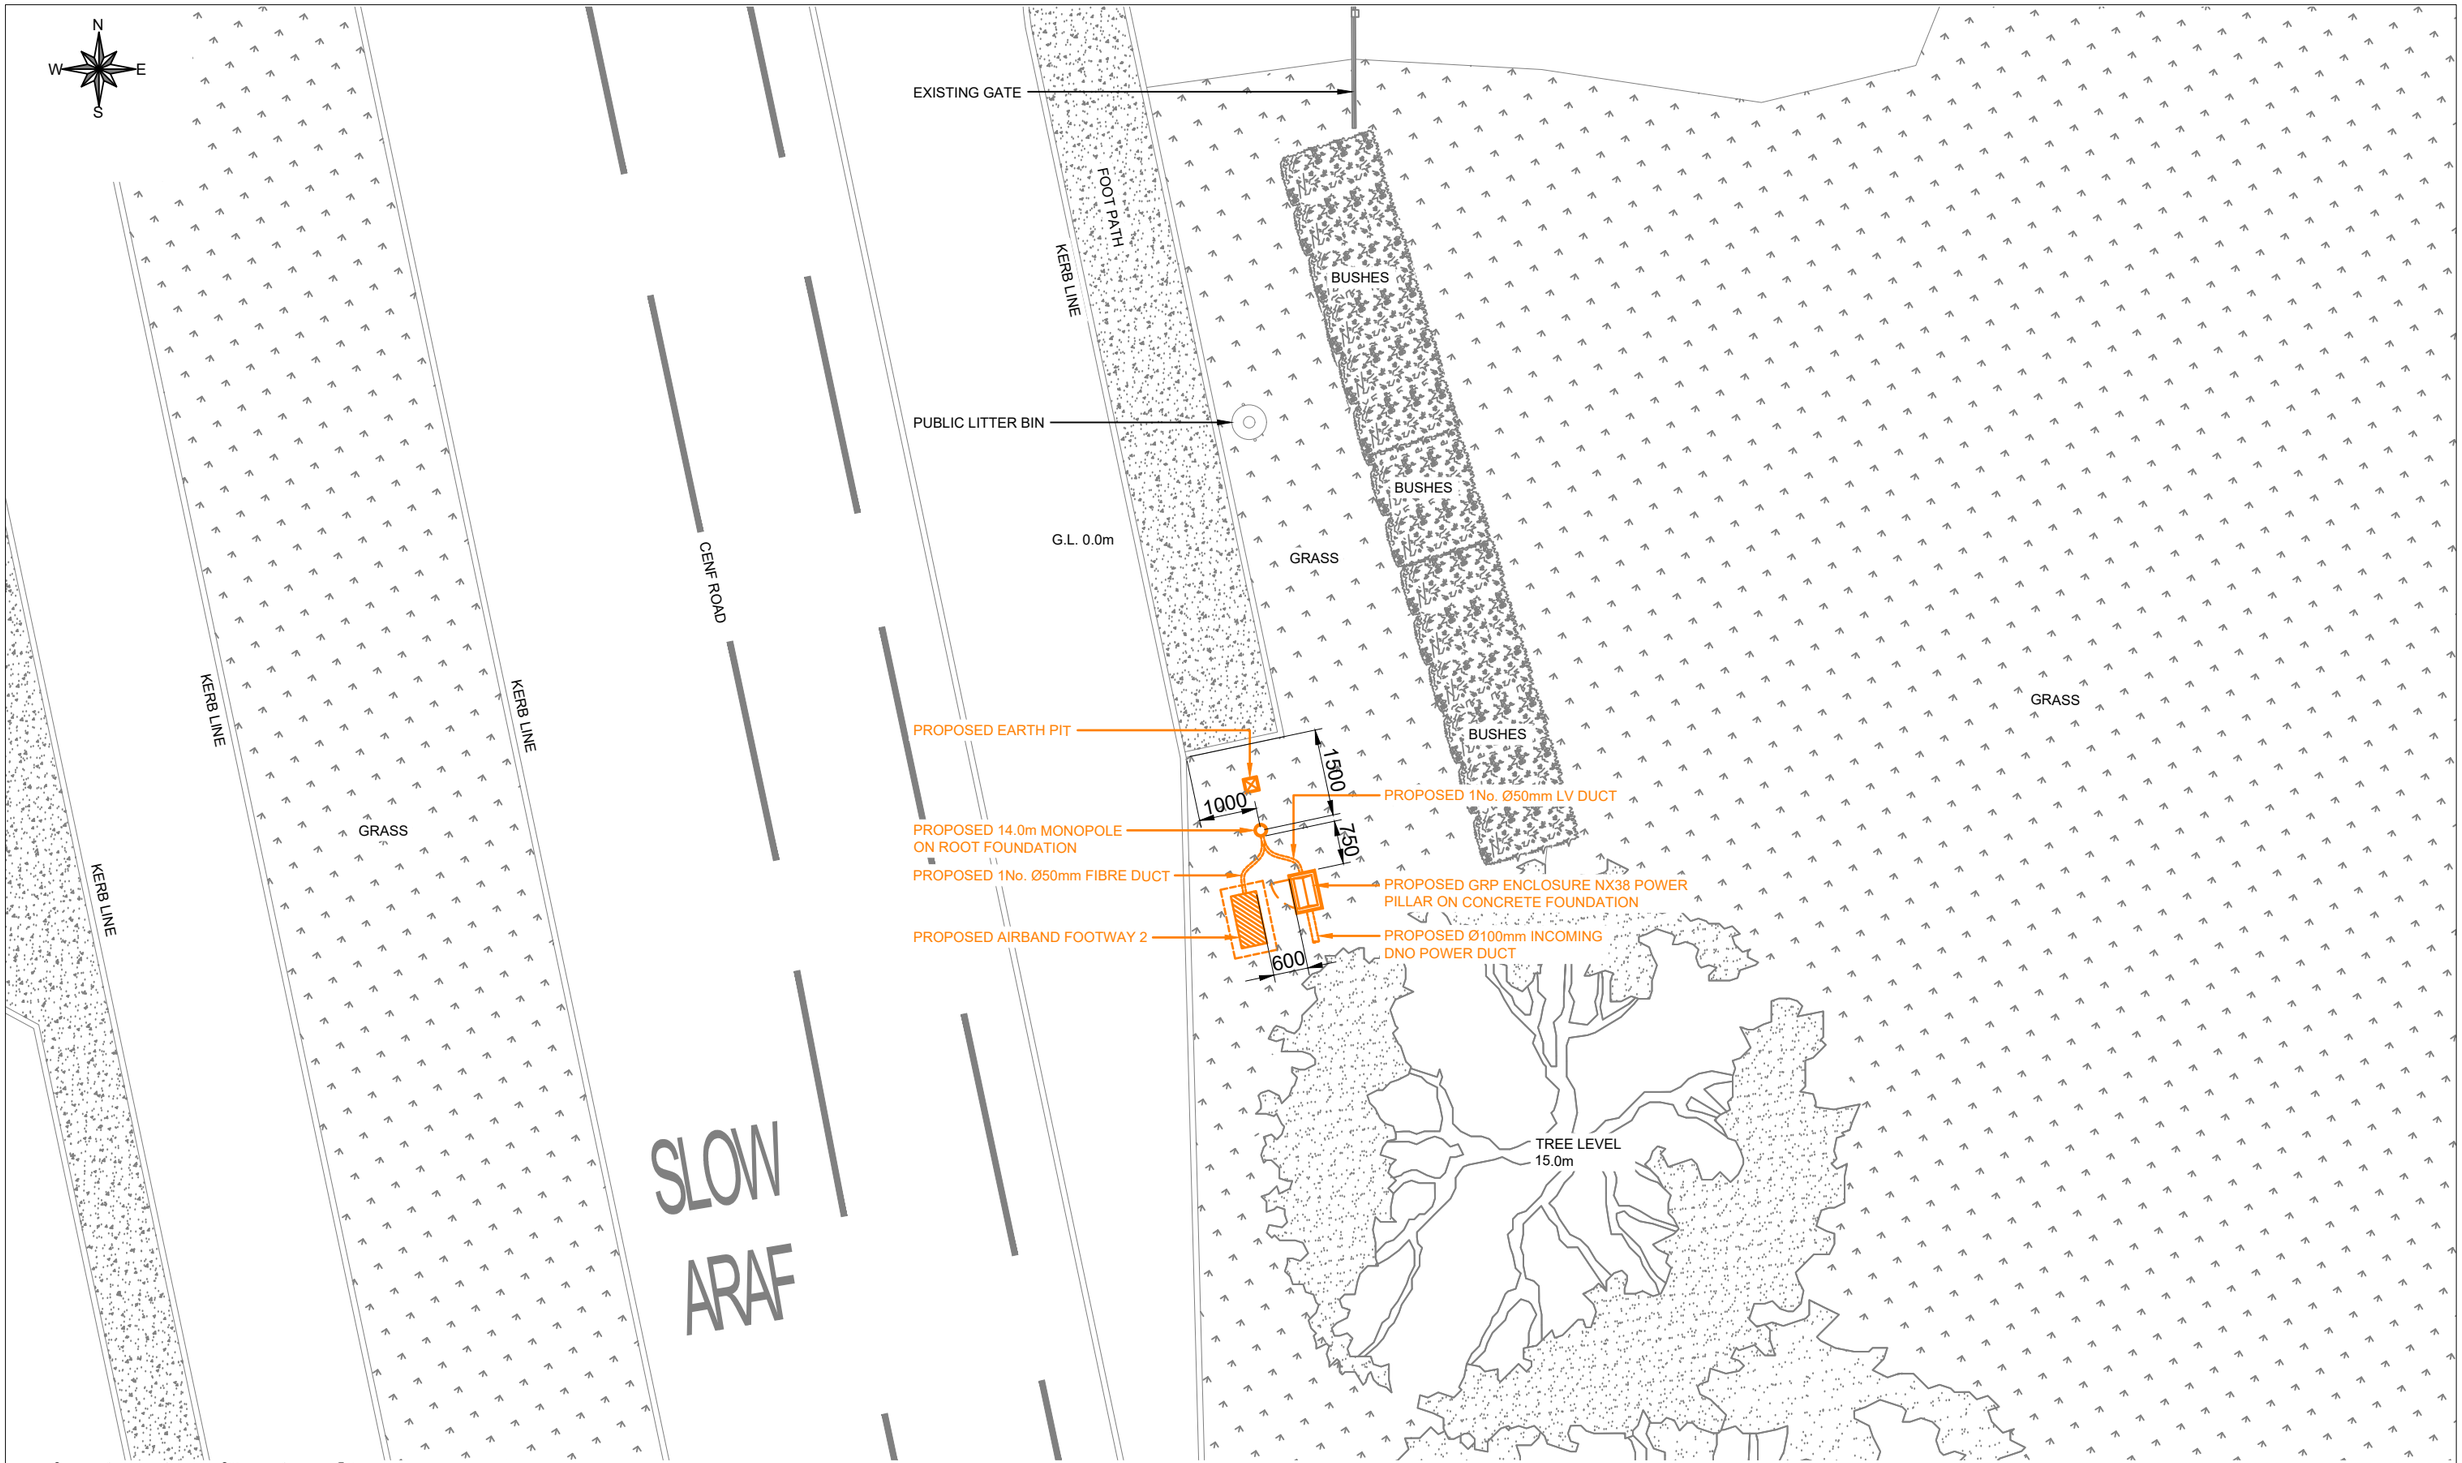

NOTES:
1. ALL DIMENSIONS IN METRES UNLESS SPECIFIED
2. ASSUME ALL SITE DETAILS ARE EXISITING UNLESS OTHERWISE NOTED

No.	REVISION	BY	CHKD	DATE
.1	GENERAL ARRANGEMENT	TS2	JS	10/09/2025


airband high speed internet

AIRBAND COMMUNITY INTERNET LTD.
COUNTY HOUSE
SAINT MARY'S STREET
WORCESTER
WR1 1HB
01905 676121
WWW.AIRBAND.CO.UK

CELL ID:	SITE ADDRESS:	DRAWN BY:	CHECKED BY:	SCALE:	DATE:
NW201	CEFN ROAD, CEFINDRE, CAIA PARK, WREXHAM, WALES, LL13 9NT	TS2	-	As Shown @ A3	10.09.2025

DRAWING TITLE:	PURPOSE OF ISSUE	DRAWING NUMBER	REVISION:
FARMERS FIELD STREETWORKS, PROPOSED SITE PLAN	PLANNING	NW201 - 3	.1

This drawing is the property of Airband Ltd - It may not be duplicated or disclosed to any third party for any purpose except as authorised in writing. All dimensions are to be verified on site before any work commences. Any errors or omissions are to be reported to the designer. If in doubt ask.

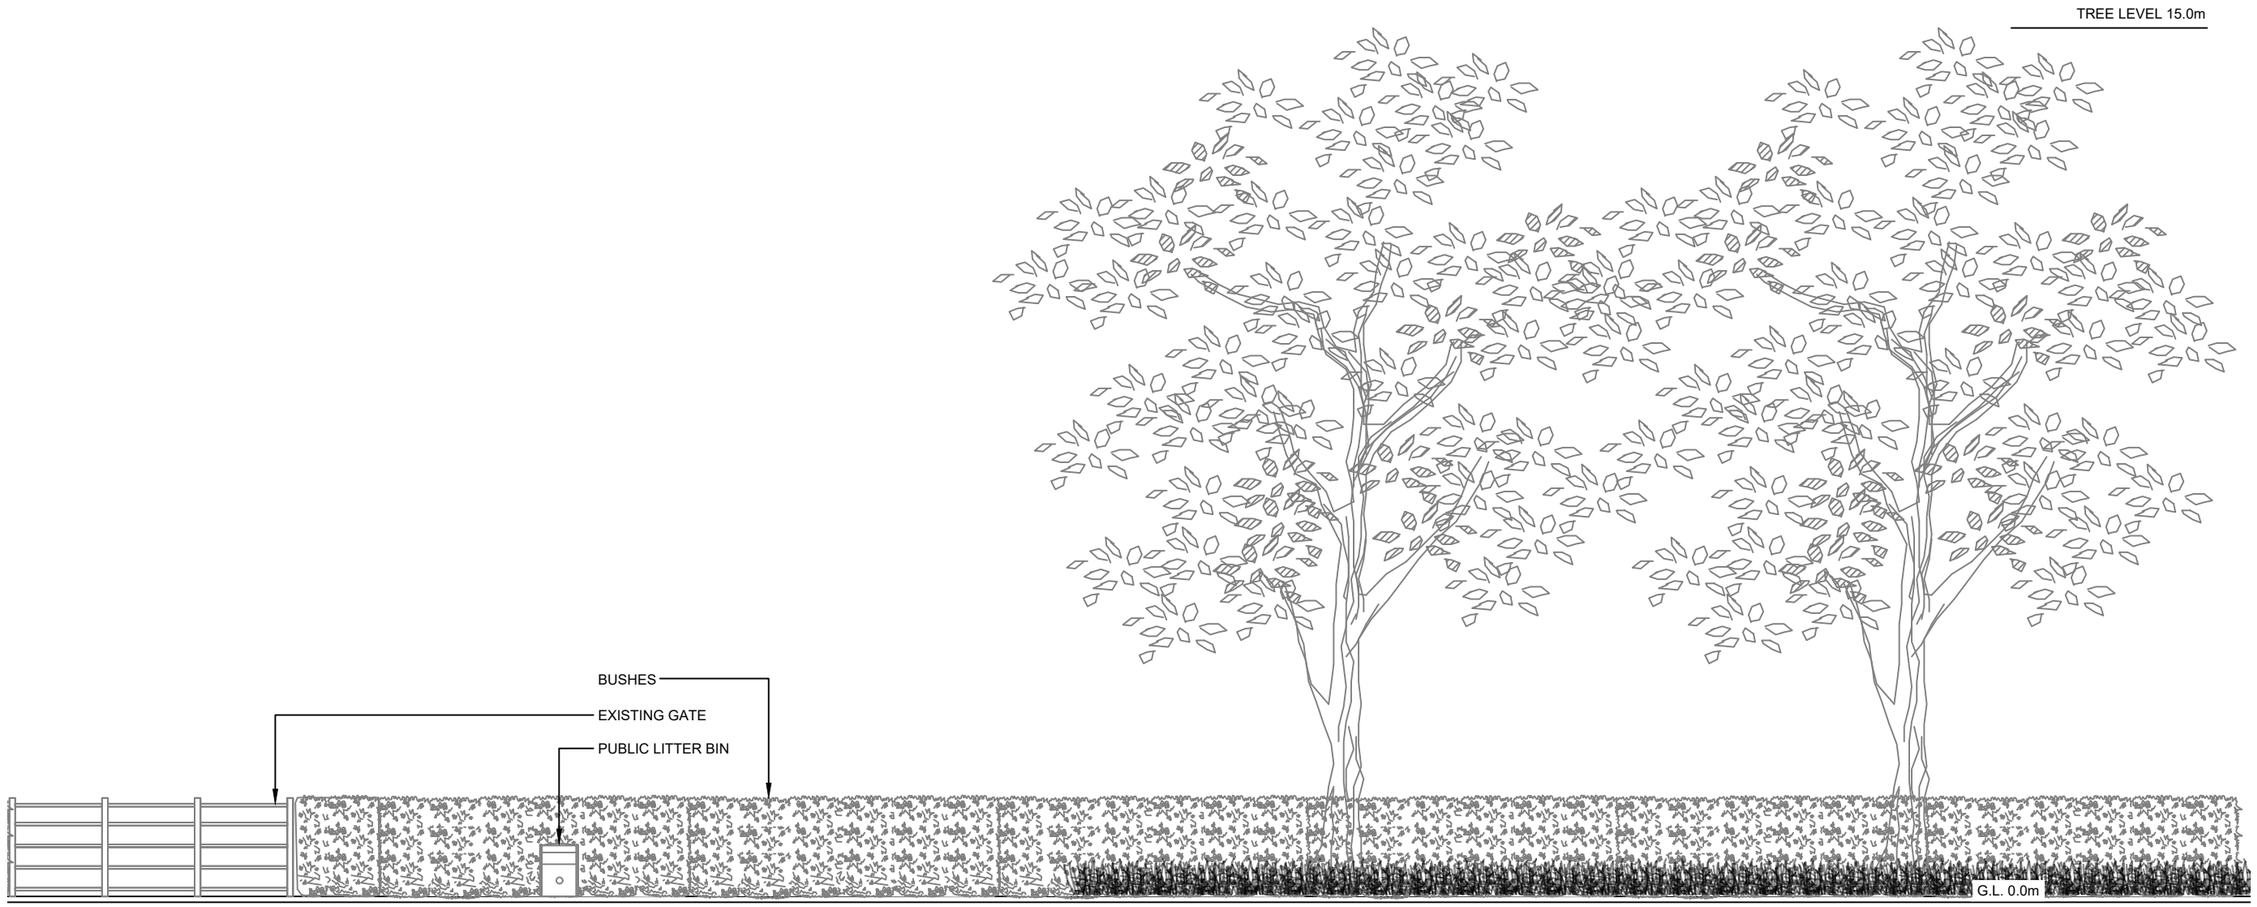

0 1m 2m 3m 4m 5m
0.5m
Scale 1:100

NOTES:
1. ALL DIMENSIONS IN METRES UNLESS SPECIFIED
2. ASSUME ALL SITE DETAILS ARE EXISITING UNLESS OTHERWISE NOTED


No.	REVISION	BY	CHKD	DATE
.1	GENERAL ARRANGEMENT	TS2	JS	10/09/2025

airband high speed internet
AIRBAND COMMUNITY INTERNET LTD.
COUNTY HOUSE
SAINT MARY'S STREET
WORCESTER
WR1 1HB
01905 676121
WWW.AIRBAND.CO.UK

CELL ID:	SITE ADDRESS:	DRAWN BY:	CHECKED BY:	SCALE:	DATE:
NW201	CEFN ROAD, CEFINDRE, CAIA PARK, WREXHAM, WALES, LL13 9NT	TS2	-	As Shown @ A3	10.09.2025

DRAWING TITLE:	PURPOSE OF ISSUE	DRAWING NUMBER	REVISION:
FARMERS FIELD STREETWORKS, EXISTING WEST ELEVATION	PLANNING	NW201 - 4	.1

This drawing is the property of Airband Ltd - It may not be duplicated or disclosed to any third party for any purpose except as authorised in writing. All dimensions are to be verified on site before any work commences. Any errors or omissions are to be reported to the designer. If in doubt ask.

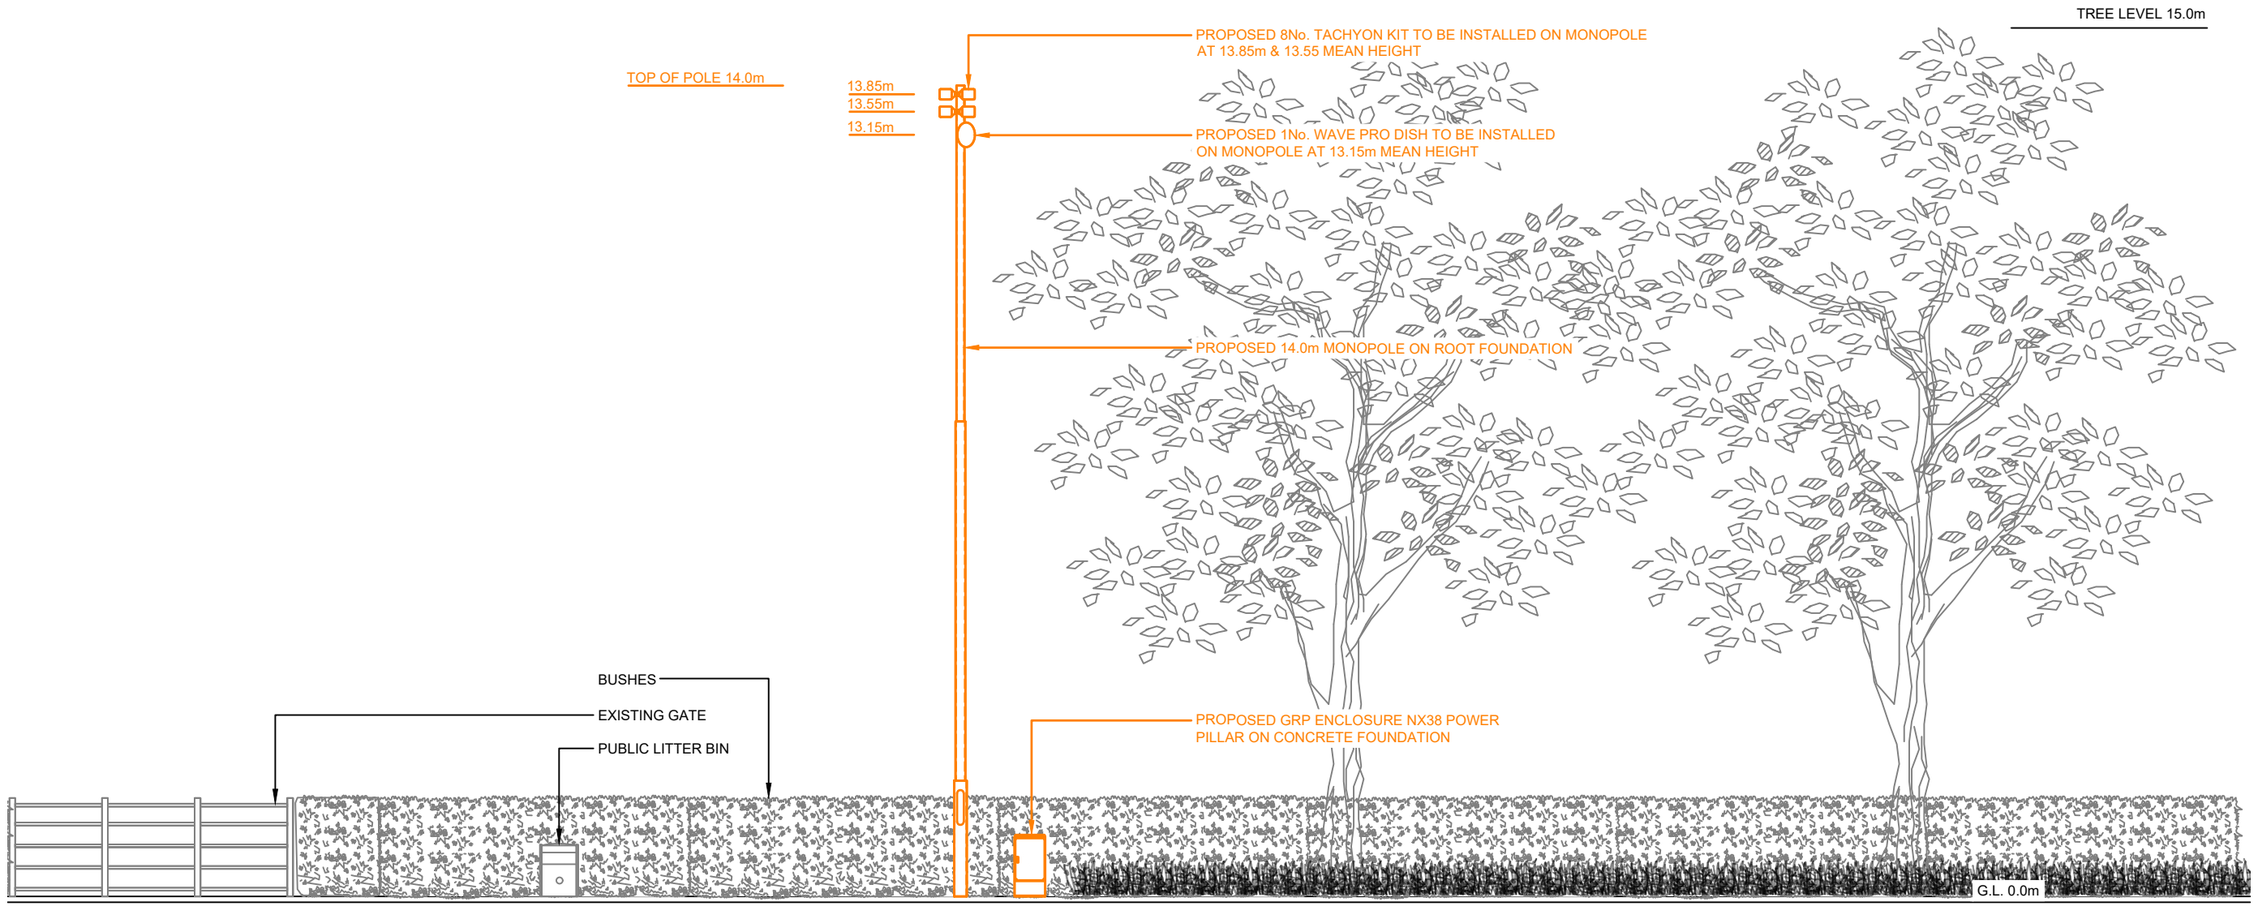

NOTES:
1. ALL DIMENSIONS IN METRES UNLESS SPECIFIED
2. ASSUME ALL SITE DETAILS ARE EXISITING UNLESS OTHERWISE NOTED

No.	REVISION	BY	CHKD	DATE
.1	GENERAL ARRANGEMENT	TS2	JS	10/09/2025

airband high speed internet
AIRBAND COMMUNITY INTERNET LTD.
COUNTY HOUSE
SAINT MARY'S STREET
WORCESTER
WR1 1HB
01905 676121
WWW.AIRBAND.CO.UK

CELL ID:	SITE ADDRESS:	DRAWN BY:	CHECKED BY:	SCALE:	DATE:
NW201	CEFN ROAD, CEFINDRE, CAIA PARK, WREXHAM, WALES, LL13 9NT	TS2	-	As Shown @ A3	10.09.2025

DRAWING TITLE:	PURPOSE OF ISSUE	DRAWING NUMBER	REVISION:
FARMERS FIELD STREETWORKS, PROPOSED WEST ELEVATION	PLANNING	NW201 - 5	.1

This drawing is the property of Airband Ltd - It may not be duplicated or disclosed to any third party for any purpose except as authorised in writing. All dimensions are to be verified on site before any work commences. Any errors or omissions are to be reported to the designer. If in doubt ask.