N
W E
S

SITE LOCATION



Reproduced by permission of Ordnance Survey on behalf of the Controller of His Majesty's Stationery Office All rights reserved. TBC


SITE AREA PLAN

0 500m 1000m 2000m

Scale 1:50,000



SITE PHOTOGRAPH

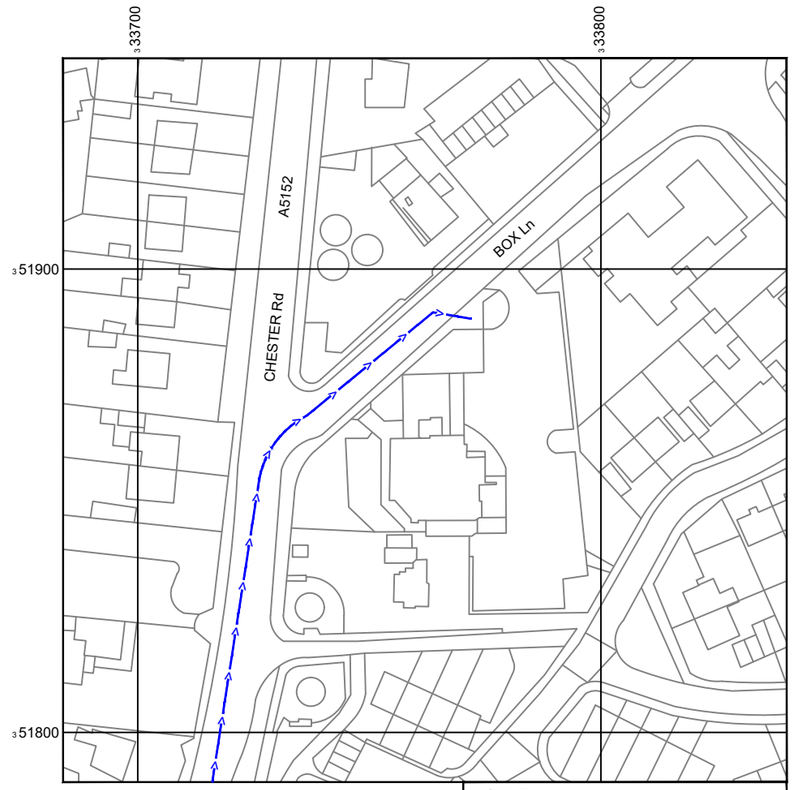

Reproduced by permission of Ordnance Survey on behalf of the Controller of His Majesty's Stationery Office All rights reserved. TBC

NGR E: 333773 N: 351891

W3W: ritual.cove.supply

SITE LOCATION PLAN

0 10m 50m 100m

5m

Scale 1:2500

DIRECTIONS TO SITE:

Take A483 Gresford, Head south on A483 toward Exit 6, Use the left lane to take the ramp to Nantwich/A534, At Gresford Interchange, take the 3rd exit onto Chester Rd/A5152, Turn left onto Box Ln

Access Route To Site:

Access Route:

GOOGLE MAPS QR CODE

GOOGLE MAPS - https://maps.app.goo.gl/m6Mv3jwjaW8gaXvB8

GOOGLE STREET VIEW - https://maps.app.goo.gl/RKhEvN9Sbd2CULNB9

No.	REVISION	BY	CHKD	DATE
.1	GENERAL ARRANGEMENT	TS2	JS	10/09/2025


airband high speed internet

AIRBAND COMMUNITY INTERNET LTD.
COUNTY HOUSE
SAINT MARY'S STREET
WORCESTER
WR1 1HB
01905 676121
WWW.AIRBAND.CO.UK

CELL ID:	SITE ADDRESS:	DRAWN BY:	CHECKED BY:	SCALE:	DATE:
NW200	THE FOUR DOGS PUB, BOX Ln, WREXHAM, WALES LL11 2SL	TS2	JS	As Shown @ A3	10.09.2025

DRAWING TITLE:	PURPOSE OF ISSUE	DRAWING NUMBER	REVISION:
THE FOUR DOGS PUB, SITE LOCATION PLAN	PLANNING	NW200 - 1	.1

This drawing is the property of Airband Ltd - It may not be duplicated or disclosed to any third party for any purpose except as authorised in writing. All dimensions are to be verified on site before any work commences. Any errors or omissions are to be reported to the designer. If in doubt ask.

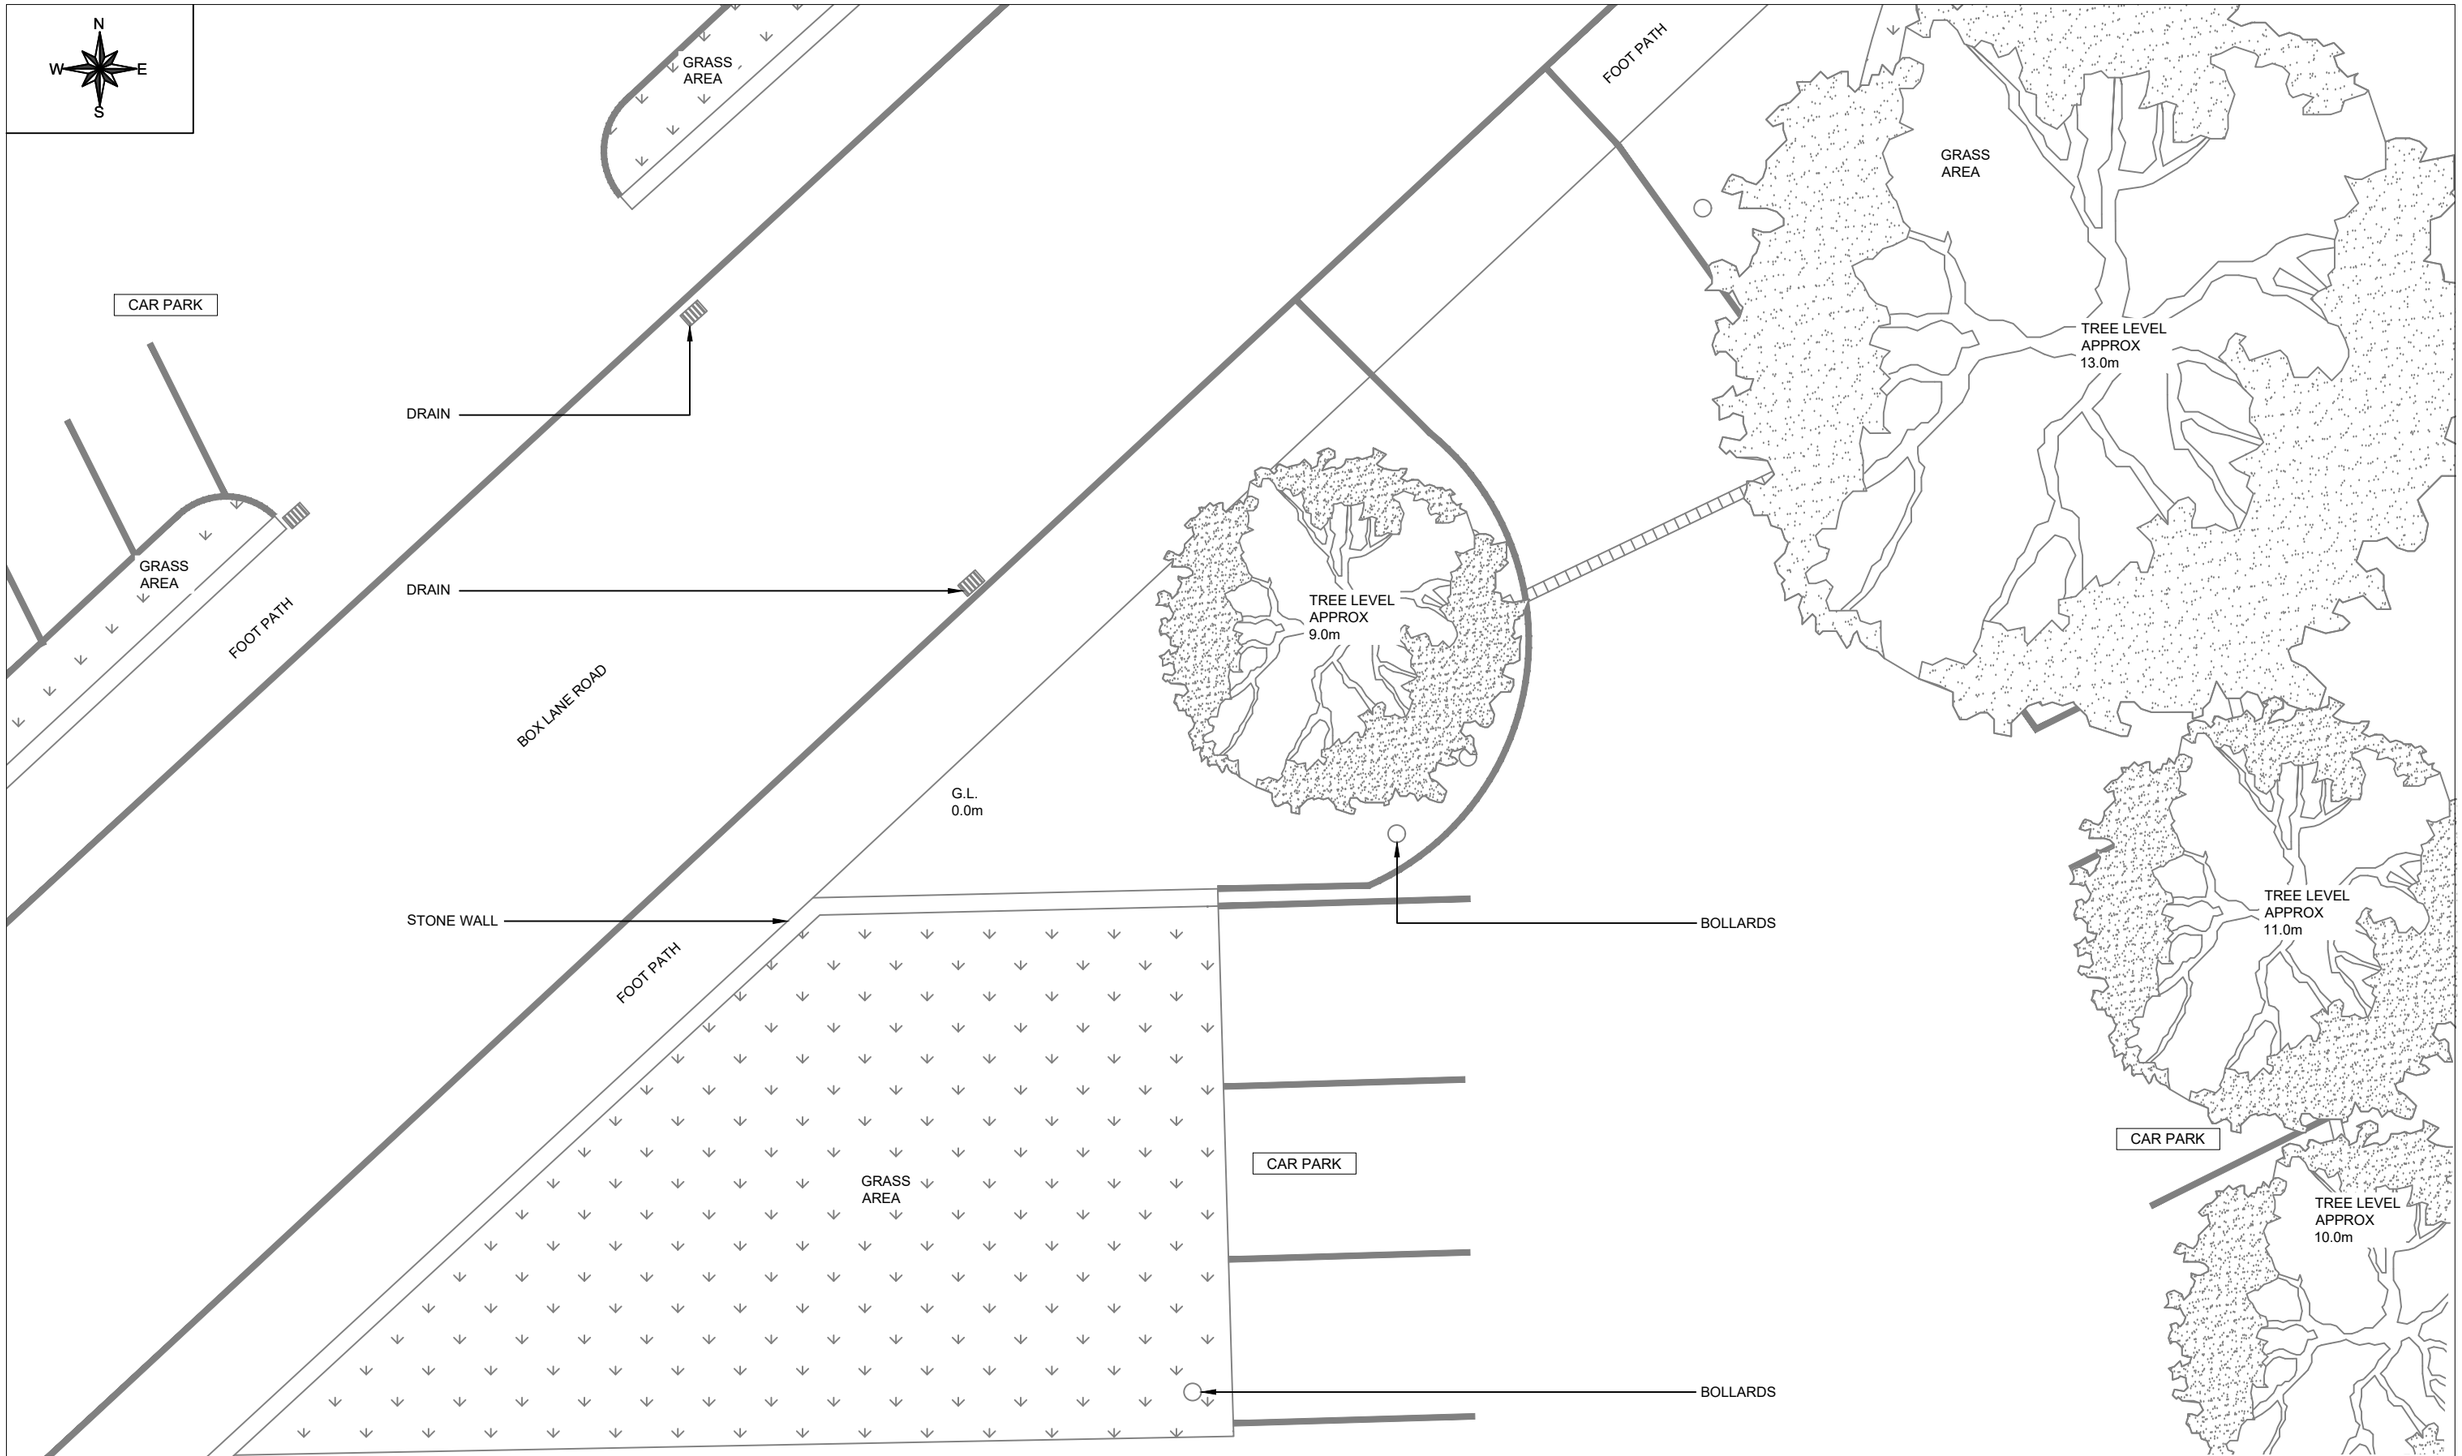

NOTES:
1. ALL DIMENSIONS IN METRES UNLESS SPECIFIED
2. ASSUME ALL SITE DETAILS ARE EXISITING UNLESS OTHERWISE NOTED


No.	REVISION	BY	CHKD	DATE
.1	GENERAL ARRANGEMENT	TS2	JS	10/09/2025

airband high speed internet
AIRBAND COMMUNITY INTERNET LTD.
COUNTY HOUSE
SAINT MARY'S STREET
WORCESTER
WR1 1HB
01905 676121
WWW.AIRBAND.CO.UK

CELL ID:	SITE ADDRESS:	DRAWN BY:	CHECKED BY:	SCALE:	DATE:
NW200	THE FOUR DOGS PUB, BOX Ln, WREXHAM, WALES LL11 2SL	TS2	JS	As Shown @ A3	10.09.2025

DRAWING TITLE:	PURPOSE OF ISSUE	DRAWING NUMBER	REVISION:
THE FOUR DOGS PUB, EXISTING SITE FLOOR PLAN	PLANNING	NW200 - 2	.1

This drawing is the property of Airband Ltd - It may not be duplicated or disclosed to any third party for any purpose except as authorised in writing. All dimensions are to be verified on site before any work commences. Any errors or omissions are to be reported to the designer. If in doubt ask.

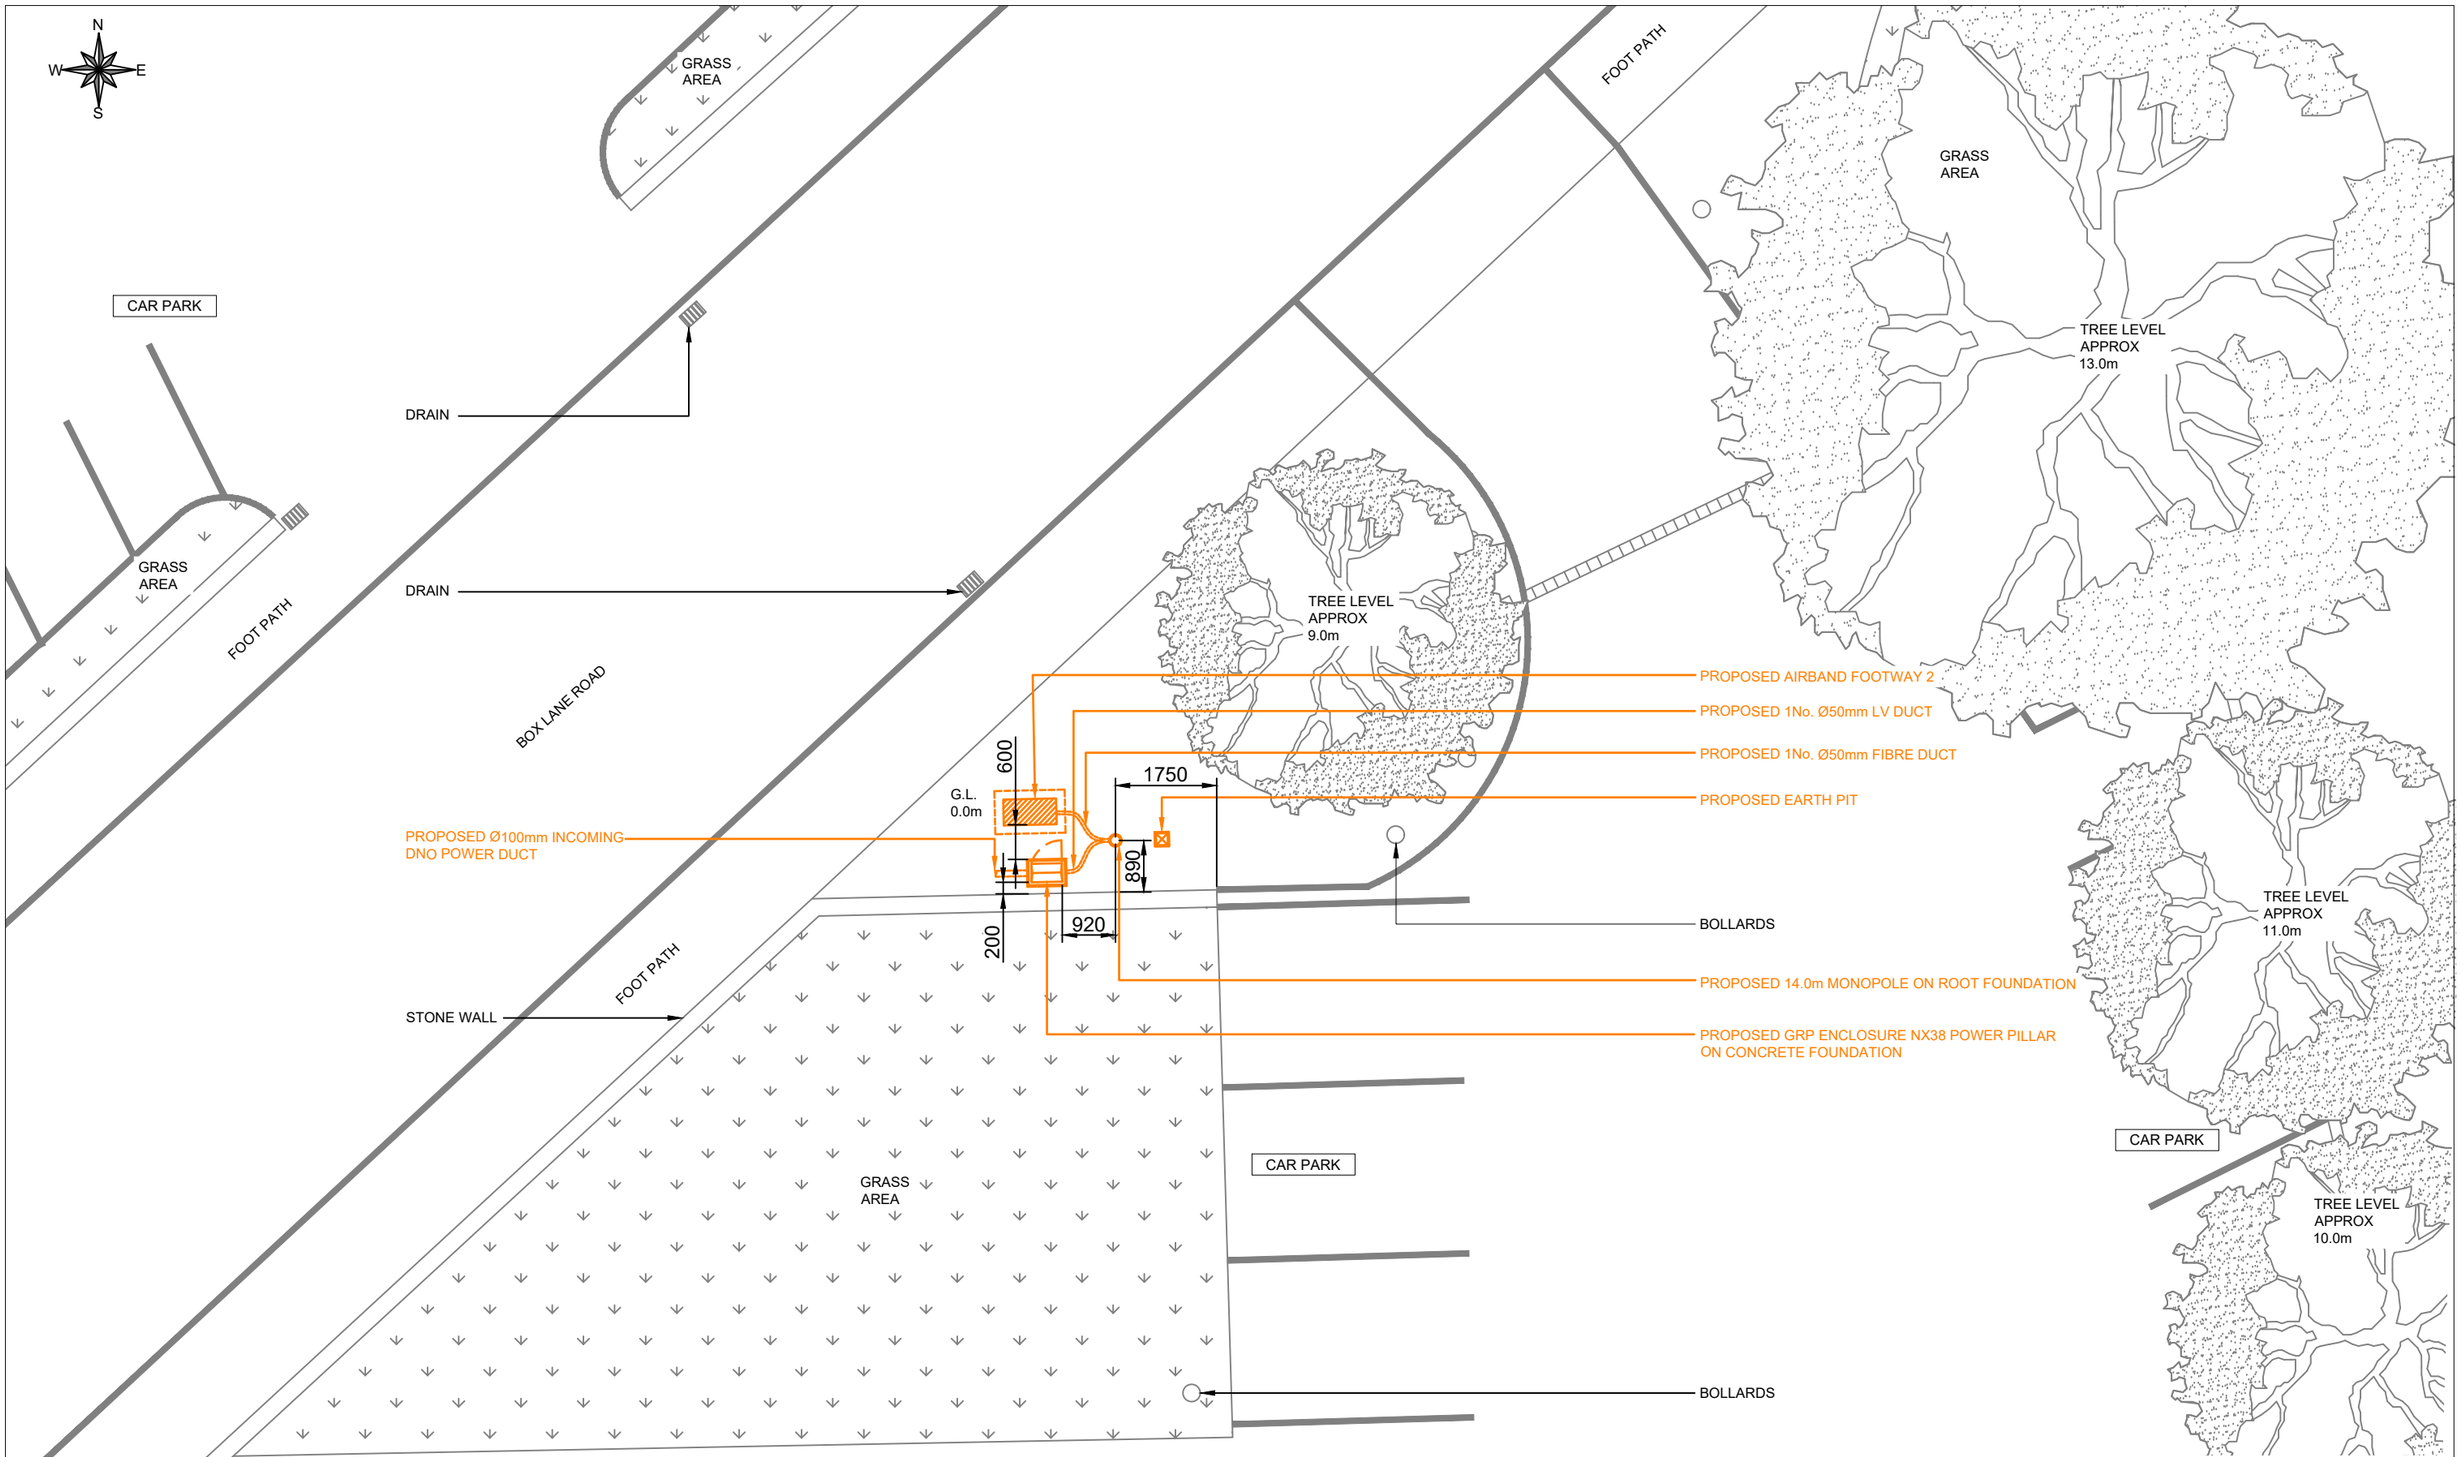

NOTES:
1. ALL DIMENSIONS IN METRES UNLESS SPECIFIED
2. ASSUME ALL SITE DETAILS ARE EXISITING UNLESS OTHERWISE NOTED

No.	REVISION	BY	CHKD	DATE
.1	GENERAL ARRANGEMENT	TS2	JS	10/09/2025


airband high speed internet

AIRBAND COMMUNITY INTERNET LTD.
COUNTY HOUSE
SAINT MARY'S STREET
WORCESTER
WR1 1HB
01905 676121
WWW.AIRBAND.CO.UK

CELL ID:	SITE ADDRESS:	DRAWN BY:	CHECKED BY:	SCALE:	DATE:
NW200	THE FOUR DOGS PUB, BOX Ln, WREXHAM, WALES LL11 2SL	TS2	JS	As Shown @ A3	10.09.2025

DRAWING TITLE:	PURPOSE OF ISSUE	DRAWING NUMBER	REVISION:
THE FOUR DOGS PUB, PROPOSED SITE FLOOR PLAN	PLANNING	NW200 - 3	.1

This drawing is the property of Airband Ltd - It may not be duplicated or disclosed to any third party for any purpose except as authorised in writing. All dimensions are to be verified on site before any work commences. Any errors or omissions are to be reported to the designer. If in doubt ask.

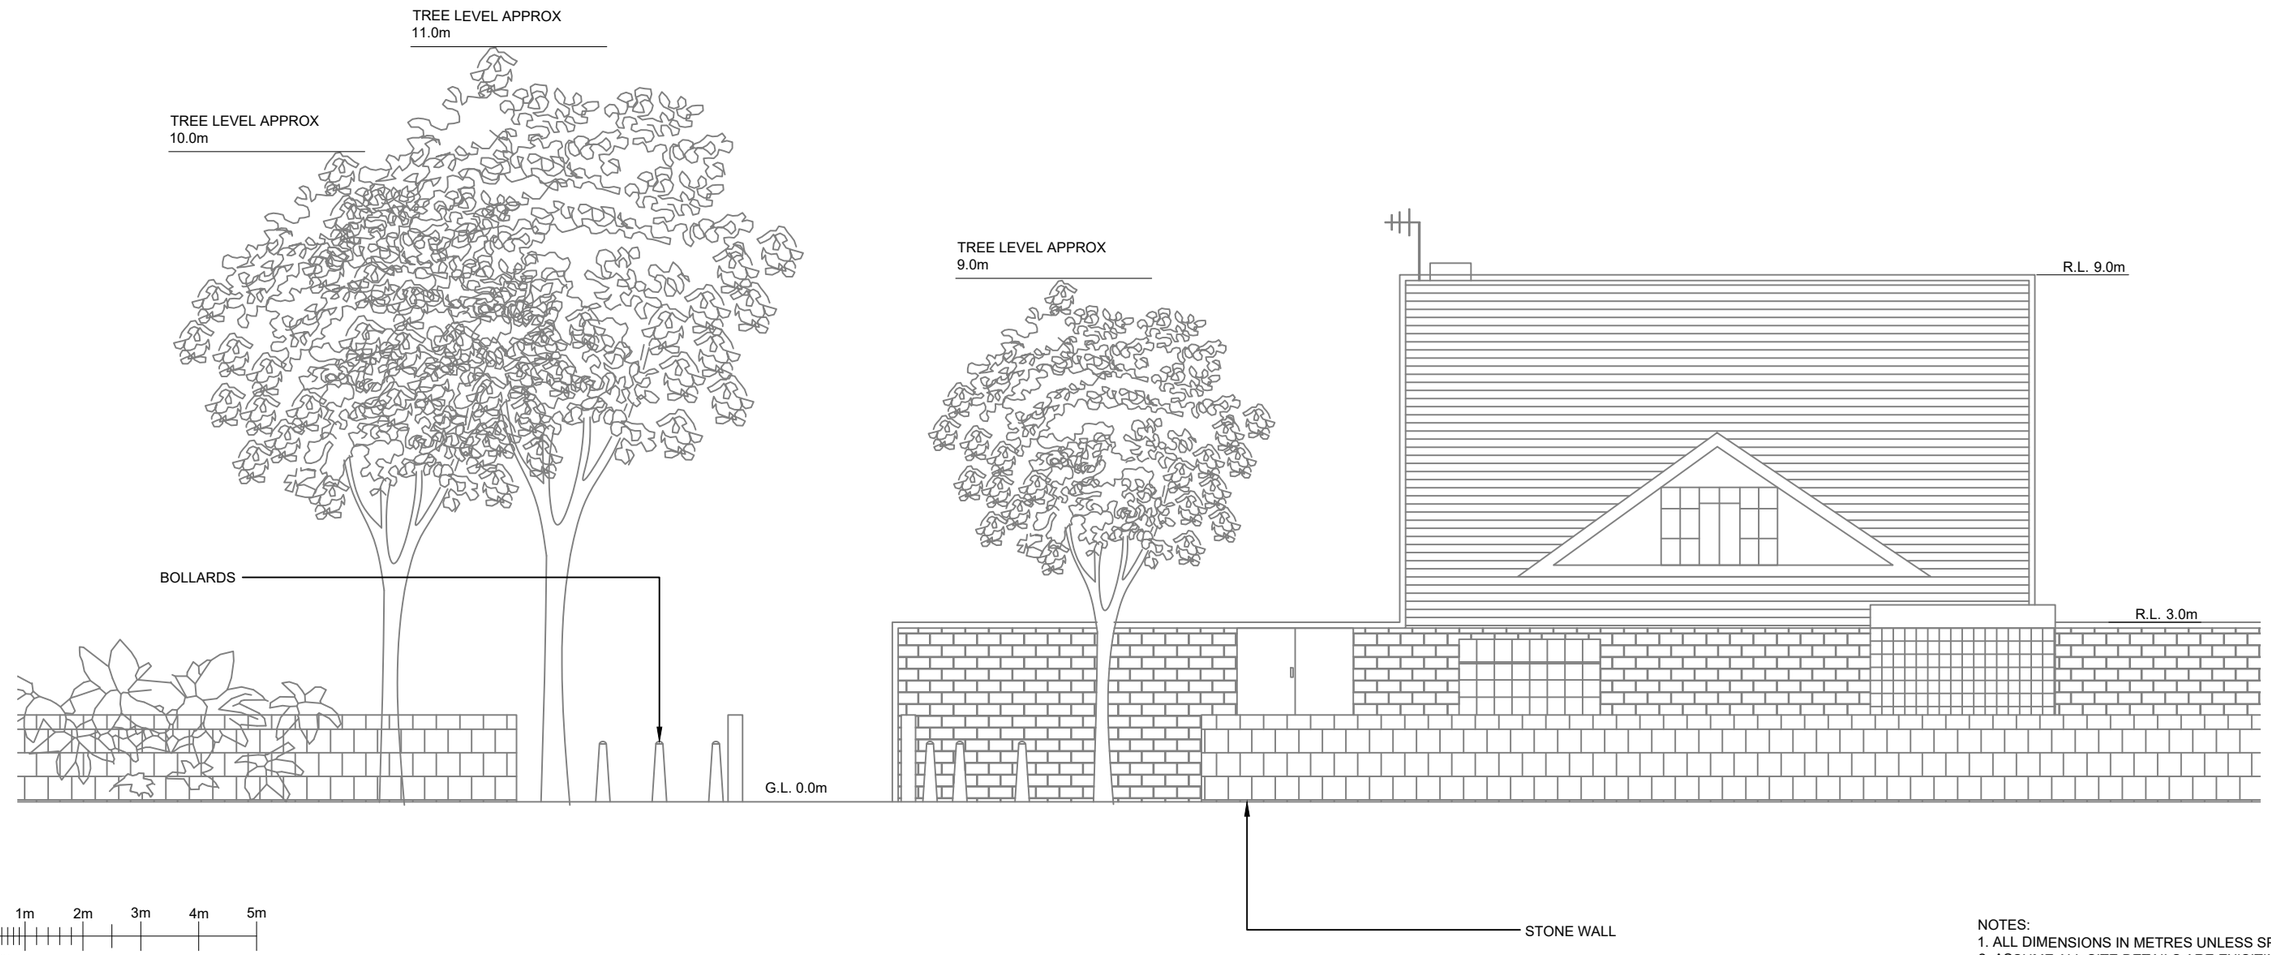

0 1m 2m 3m 4m 5m

0.5m

Scale 1:100

NOTES:
1. ALL DIMENSIONS IN METRES UNLESS SPECIFIED
2. ASSUME ALL SITE DETAILS ARE EXISITING UNLESS OTHERWISE NOTED

No.	REVISION	BY	CHKD	DATE
.1	GENERAL ARRANGEMENT	TS2	JS	10/09/2025


airband high speed internet

AIRBAND COMMUNITY INTERNET LTD.
COUNTY HOUSE
SAINT MARY'S STREET
WORCESTER
WR1 1HB
01905 676121
WWW.AIRBAND.CO.UK

CELL ID:	SITE ADDRESS:	DRAWN BY:	CHECKED BY:	SCALE:	DATE:
NW200	THE FOUR DOGS PUB, BOX Ln, WREXHAM, WALES LL11 2SL	TS2	JS	As Shown @ A3	10.09.2025

DRAWING TITLE:	PURPOSE OF ISSUE	DRAWING NUMBER	REVISION:
THE FOUR DOGS PUB, EXISTING NORTH ELEVATION	PLANNING	NW200 - 4	.1

This drawing is the property of Airband Ltd - It may not be duplicated or disclosed to any third party for any purpose except as authorised in writing. All dimensions are to be verified on site before any work commences. Any errors or omissions are to be reported to the designer. If in doubt ask.

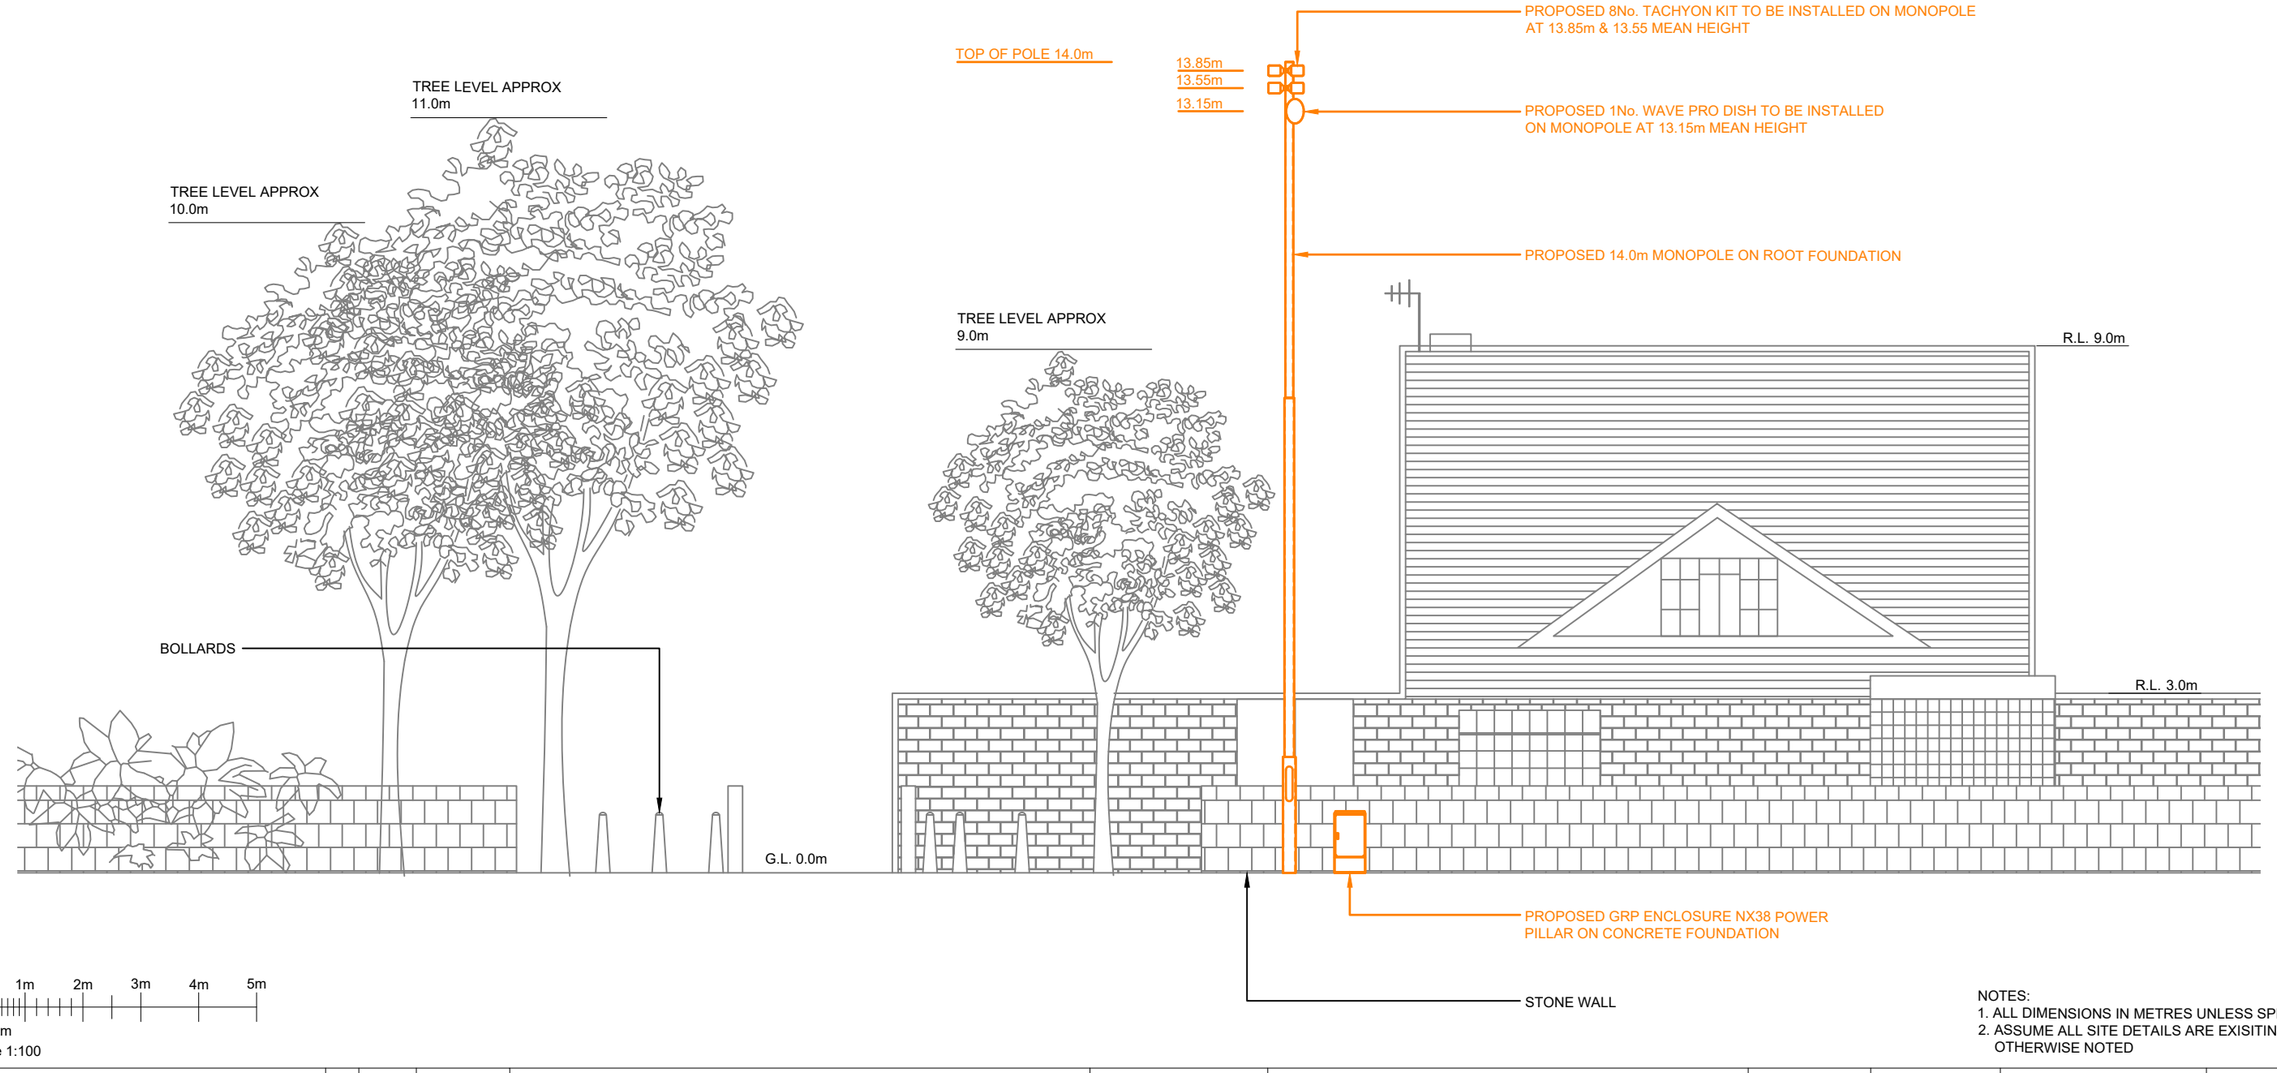

NOTES:
1. ALL DIMENSIONS IN METRES UNLESS SPECIFIED
2. ASSUME ALL SITE DETAILS ARE EXISITING UNLESS OTHERWISE NOTED

No.	REVISION	BY	CHKD	DATE
.1	GENERAL ARRANGEMENT	TS2	JS	10/09/2025

airband high speed internet
AIRBAND COMMUNITY INTERNET LTD.
COUNTY HOUSE
SAINT MARY'S STREET
WORCESTER
WR1 1HB
01905 676121
WWW.AIRBAND.CO.UK

CELL ID:	SITE ADDRESS:	DRAWN BY:	CHECKED BY:	SCALE:	DATE:
NW200	THE FOUR DOGS PUB, BOX Ln, WREXHAM, WALES LL11 2SL	TS2	JS	As Shown @ A3	10.09.2025

DRAWING TITLE:	PURPOSE OF ISSUE	DRAWING NUMBER	REVISION:
THE FOUR DOGS PUB, PROPOSED NORTH ELEVATION	PLANNING	NW200 - 5	.1

This drawing is the property of Airband Ltd - It may not be duplicated or disclosed to any third party for any purpose except as authorised in writing. All dimensions are to be verified on site before any work commences. Any errors or omissions are to be reported to the designer. If in doubt ask.