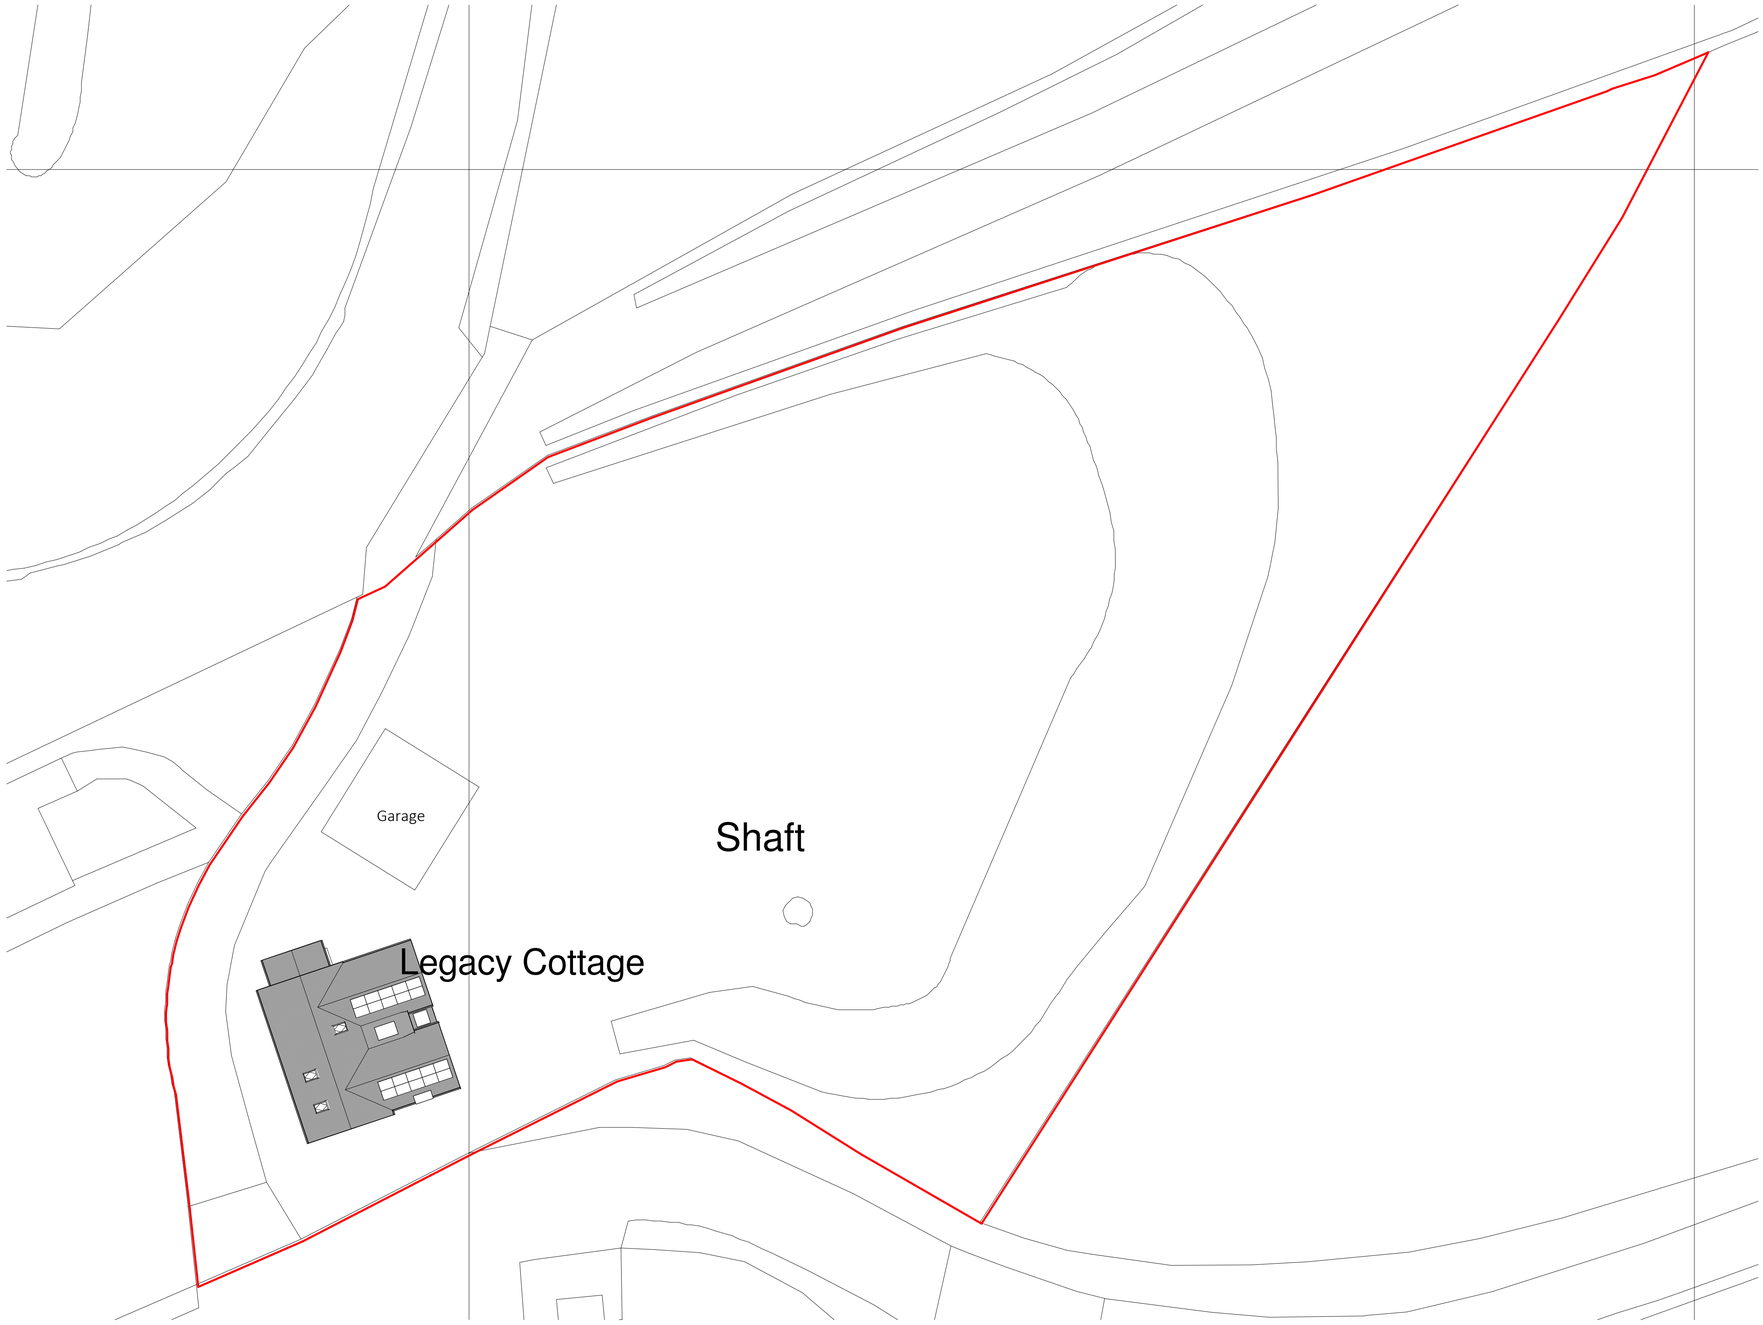


CROWN COPYRIGHT AND DATABASE RIGHTS 2023 OS LICENCE NO. AC0000849896

Existing Site Plan
1 : 250

0m 5m 10m 15m 20m 25m

ARKIFY

ARKIFY LTD.
36 Plas Tirion, Nant Parc,
Wrexham, LL14 1UR
07543968690
gerant@arkify.co.uk
www.arkify.co.uk

Project:	Legacy Cottage, Legacy				
Title:	Proposed Site Plan				
Scale @ A1:	1 : 250	Scale @ A3:	1:500	Author: GE	Date: 30/03/23
Project Ref:	23-18	Drawing No:	A101	Rev.	F