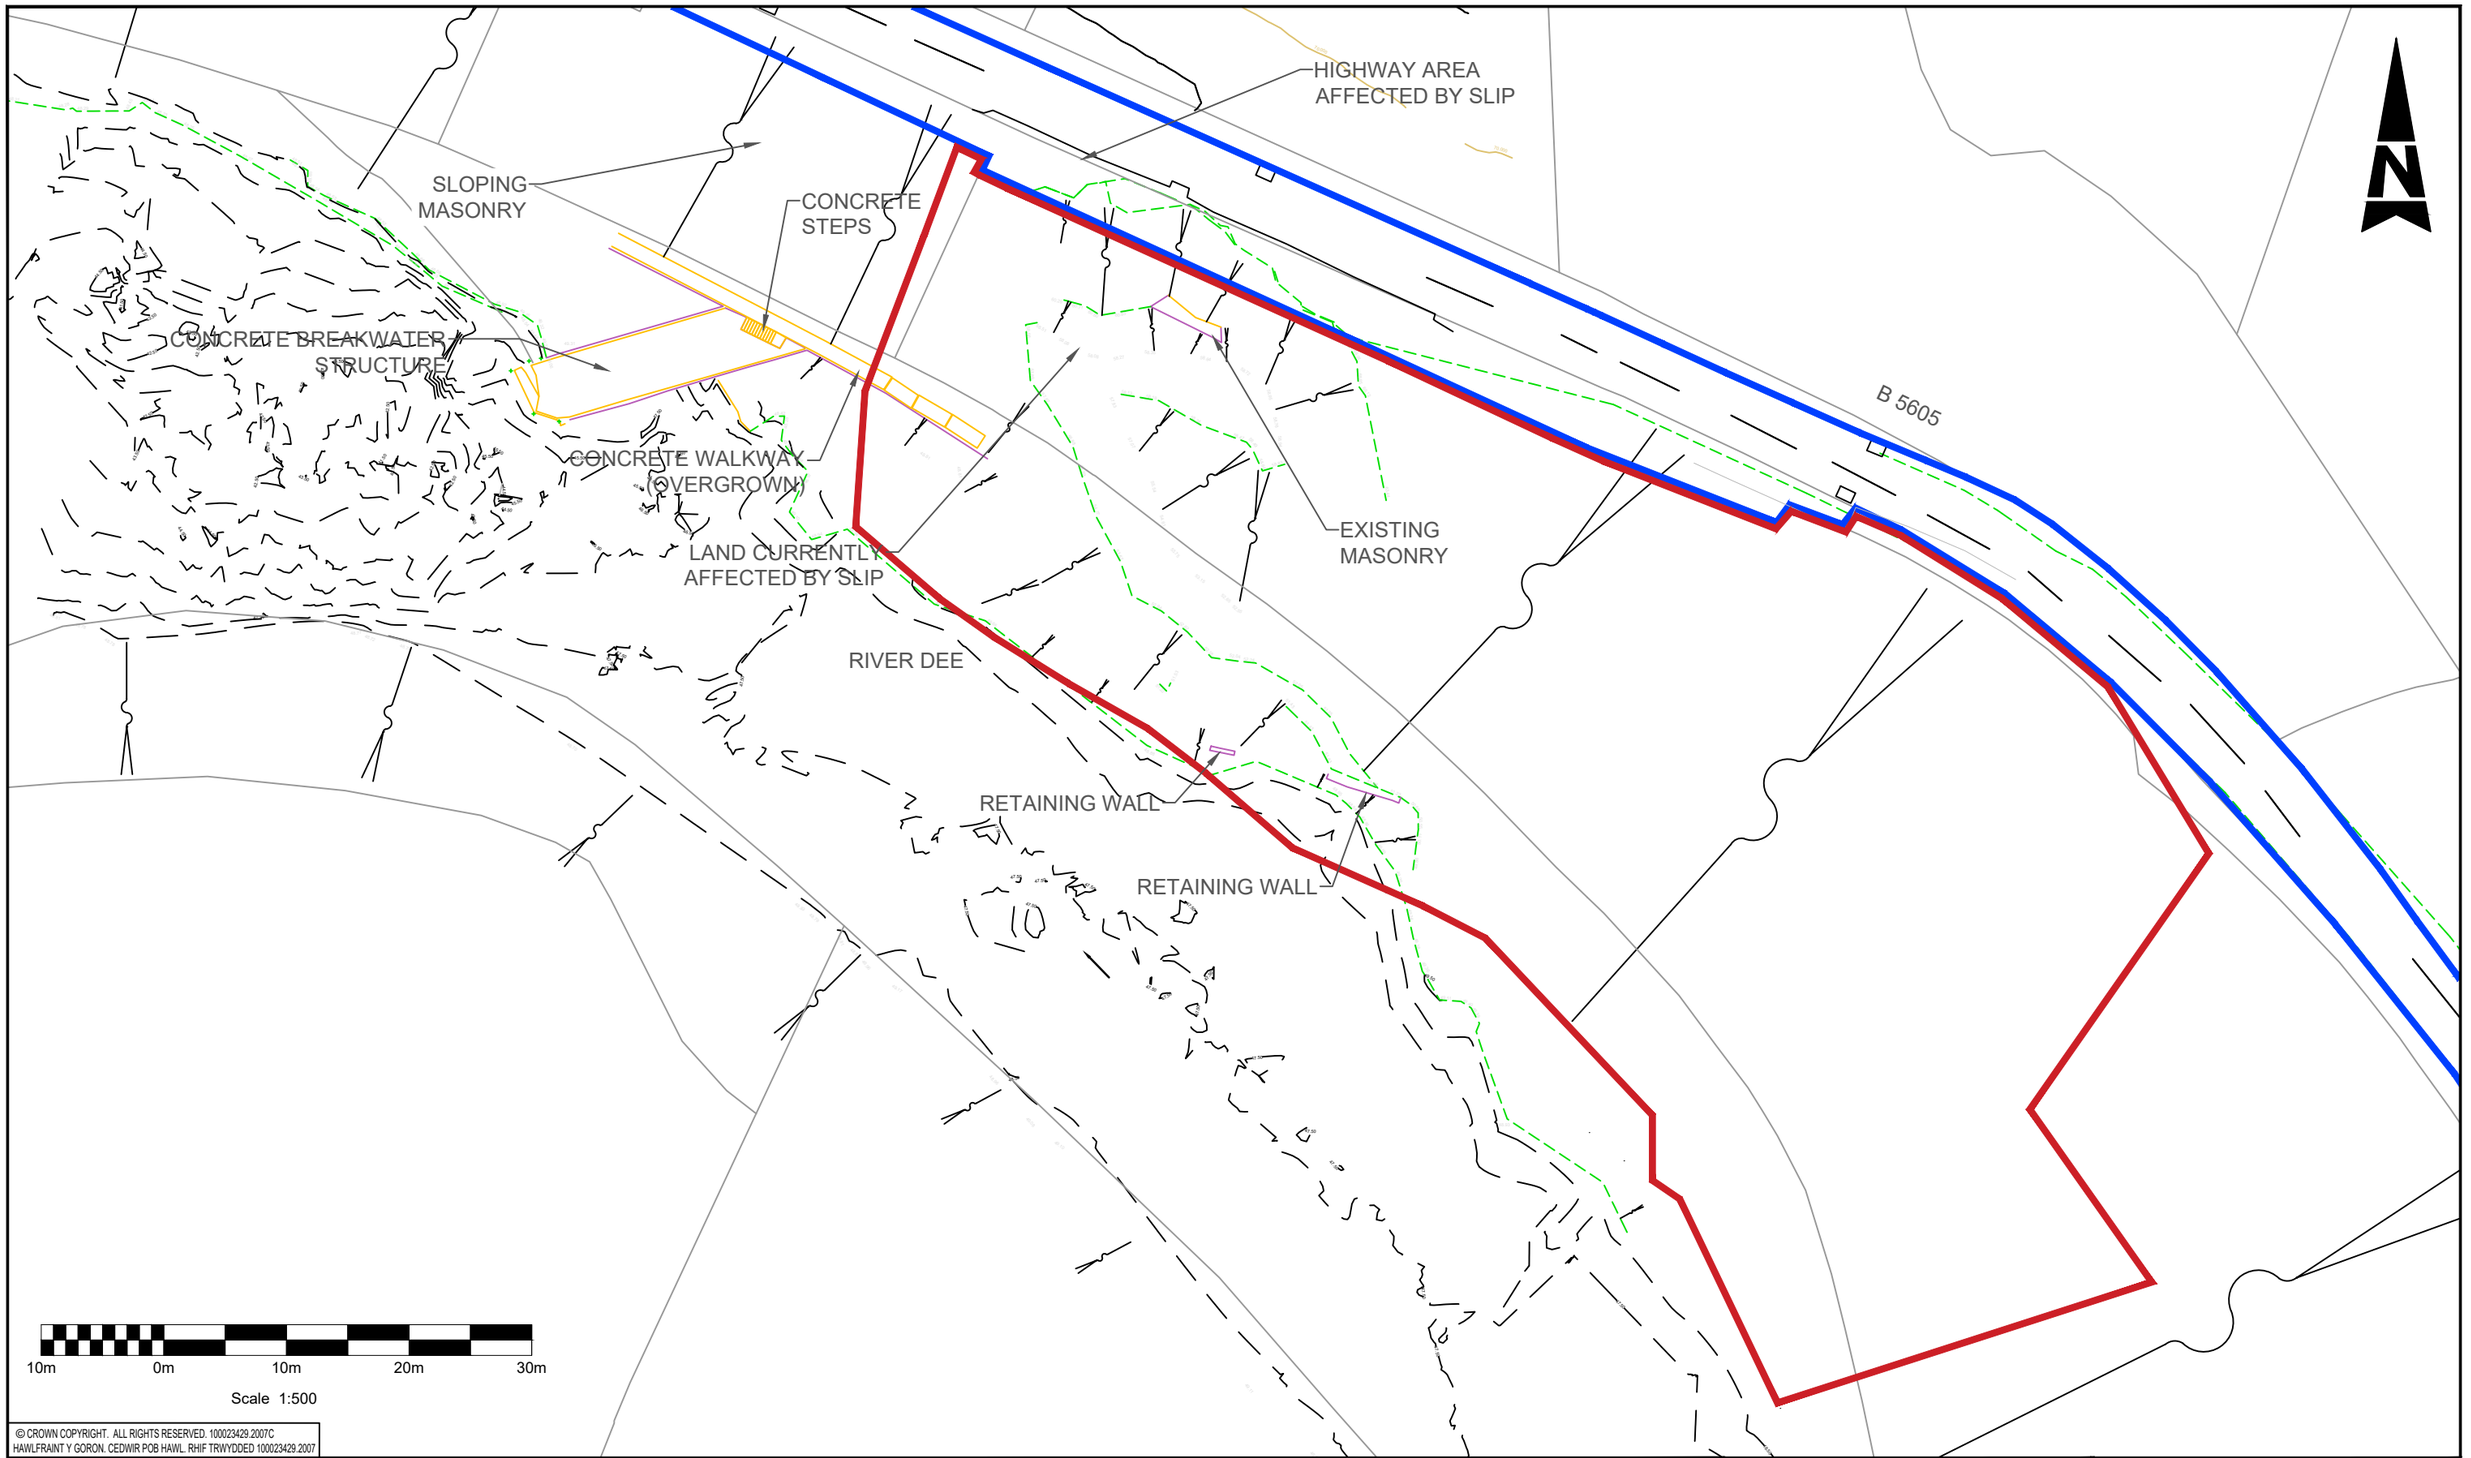


© CROWN COPYRIGHT. ALL RIGHTS RESERVED. 100023429.2007C
HAWLFRAINT Y GORON. CEDWIR POB HAWL. RHIF TRWYDDED 100023429.2007

KEY

- SITE BOUNDARY - AREA = 4989.3m²
- WREXHAM COUNTY BOROUGH COUNCIL HIGHWAYS BOUNDARY
- BANK TOPS
- EXISTING BREAKWATER STRUCTURE, STEPS AND WALKWAY
- EXISTING WALLS AND MASONRY
- GULLY CHAMBER

SAFETY, HEALTH AND ENVIRONMENTAL INFORMATION

In addition to the hazards/risks normally associated with the types of work detailed on this drawing, note the following significant residual risks (Reference shall also be made to the design hazard log).

Construction
EXISTING UTILITIES

Maintenance / Cleaning
NONE

Use
NONE

Decommissioning / Demolition
NONE

Description	Status	Revision	Drawn	Checked	Reviewed	Authorised	Issue Date
		P01.6	GG	AE			

Drawing Suitability: FINAL FOR ISSUE
Status: S4

AtkinsRéalis
Chadwick House
Birchwood Park
Warrington
WA3 6AE
Tel: +44 (0)1925 238000
Fax: +44 (0)1925 238500
www.atkinsrealis.com
© AtkinsRéalis (2024)

Client: WREXHAM COUNTY BOROUGH COUNCIL

Project Title: GELLI WOOD LANDSLIDE, NEWBRIDGE

Drawing Title: GELLI WOOD LANDSLIDE, NEWBRIDGE - EXISTING SITE PLAN

Drawing Number Project: 5219364 - ATK - HGN - XX DR - CH - 000002

Original Size: A3 | Scale: 1:500 | Project Ref. No: 5219364 | Sheet: 1 of 1 | Rev: P01.6

This Drawing is saved on ProjectWise. Plotted: 05/12/2024 15:39:18 By: GREE8638