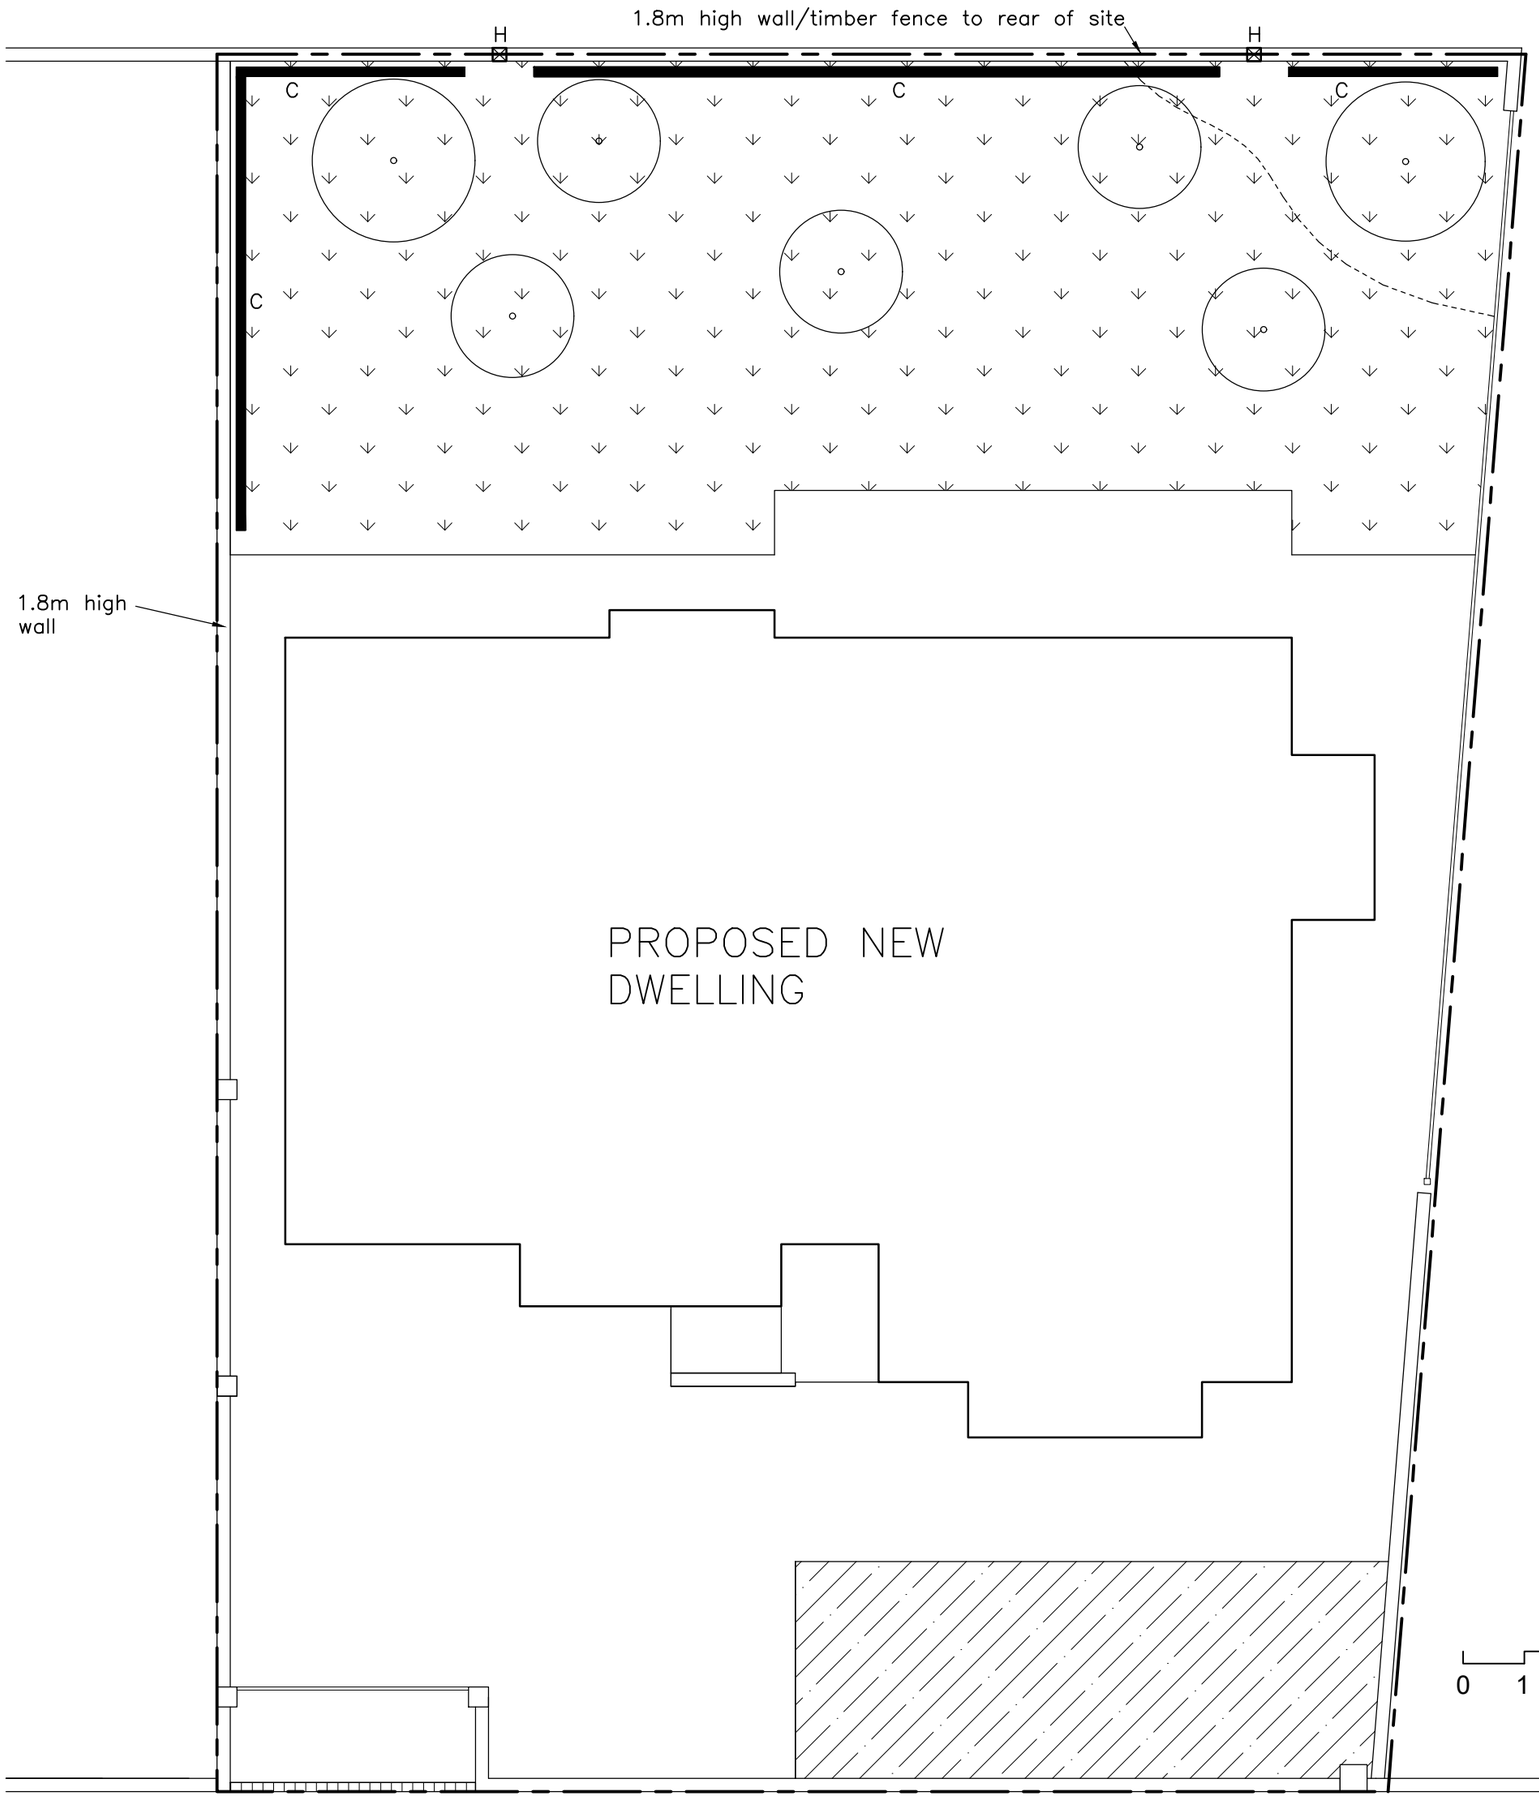


This drawing is copyright © . Do not scale from this drawing. Contractors to check all dimensions on site. Unless given permission in writing by EDW Architecture Ltd. this drawing cannot be used for any other project nor purpose other than specified below. Electronic issue versions of this drawing are not to be changed by recipients or 3rd parties.

Sketch scheme	
Planning Application	*
Building Regulations Application	

KEY

Native fruit trees: 1 no. Pear, 2 no. Apple, 1 no. Denbigh Plum, 1 no. Rowan, 1 no. Flowering Cherry, 1 no. Hazel. Pear, Apple and Plum trees to be on dwarf rooting stock so as to avoid risk of damage to foundations caused by tree roots. INDICATIVE LAYOUT SHOWN, SUBJECT TO FINAL UNDERGROUND DRAINAGE LAYOUT.

H

Hedgehog hole in base of wall. Hole to measure 13 x 13cm. Plastic 'Hedgehog Highway' sign fixed securely above hole.

Flowering lawn. Seed mix to be Meadowmania 'British Native Meadow Wildflower Seeds for Meadow Lawns'. Dashed line within lawn denotes indicative edge of a drift of Spring/Autumn flowering crocus. Crocus species to be 'Crocus tommasinianus' (early Crocus) and 'Crocus speciosus' (Autumn Crocus).

Planting bed of perennials and shrubs. Species mix to be restricted to those on the RHS guide to plants that are of value to pollinating insects. Perennials to include: Primula veris (Pr), Geranium 'Azure Rush', Geranium peloponnesiacum, Heucherella 'Yellowsone Falls', Papaver (Oriental Group) 'Burning Heart', Cetauria orientalis. Shrubs to include: Skimmia japonica 'Rubella' (m), Berberis thunbergii f. atropurpurea 'Harlequin' (v), Brachyglottis 'Sunshine', Fuscia 'Mrs W.P. Wood', Weigela florida 'Foliis Purpureis'.

C

Climbing plants. Species mix to be restricted to those on the RHS guide to plants that are of value to pollinating insects. To include: Hedera helix 'Goldchild' (v), Hedera helix 'Parsley Crested', Lonicera periclymenum 'Inov86', Lonicera periclymenum 'Rhubarb and Custard', Rosa 'Hartrifle', Rosa 'Nozomi' (CIMin/GC).

EDW Architecture Ltd.
THE RECTORY MEWS, WREXHAM ROAD, PULFORD, CHESTER CH4 9DG. Tel: 01244 570765
E–Mail: edward@edwarchitecture.co.uk

CLIENT:
Mr. and Mrs. Heard.

PROJECT:
Quarry Rigg, Pant Lane, Gresford, Wrexham LL12 8SG.

DRAWING TITLE:
Net benefit for biodiversity-Proposed indicative site plan.

DRAWN BY:	DATE:	SCALE:
EDW	18/10/24	1:100 @ A3
JOB NO.:	DWG. NO.:	REVISION:
193	22	-