

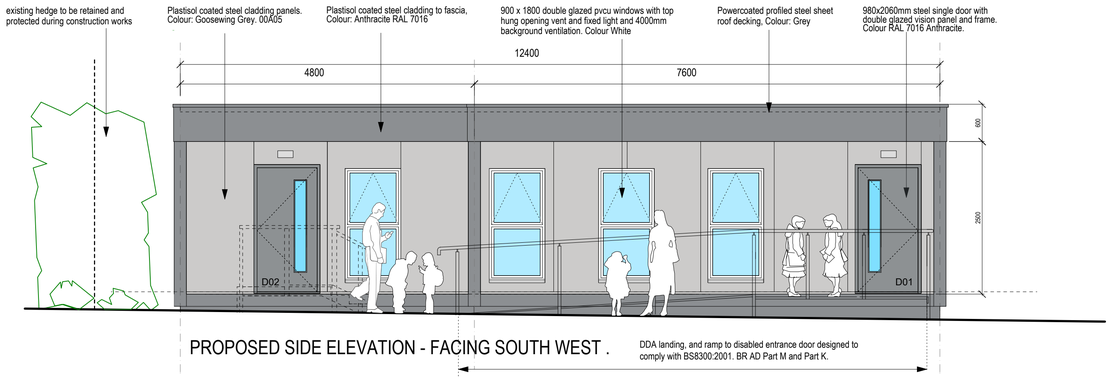


PROPOSED SIDE ELEVATION - FACING SOUTH WEST .


DDA landing, and ramp to disabled entrance door designed to comply with BS8300:2001. BR AD Part M and Part K.

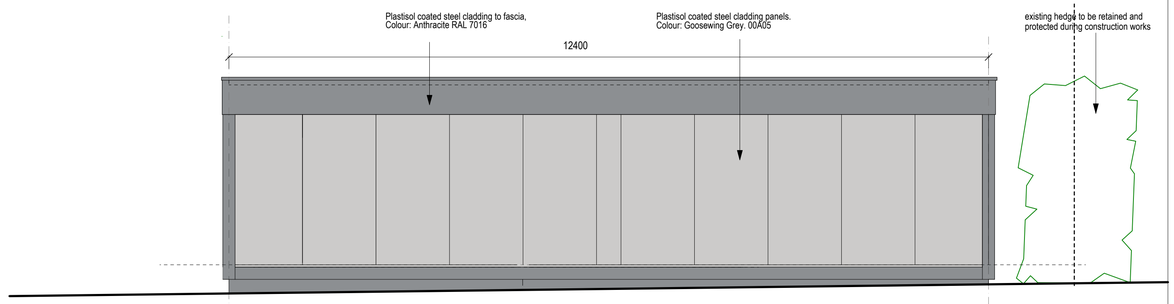


PROPOSED SIDE ELEVATION - FACING NORTH WEST .

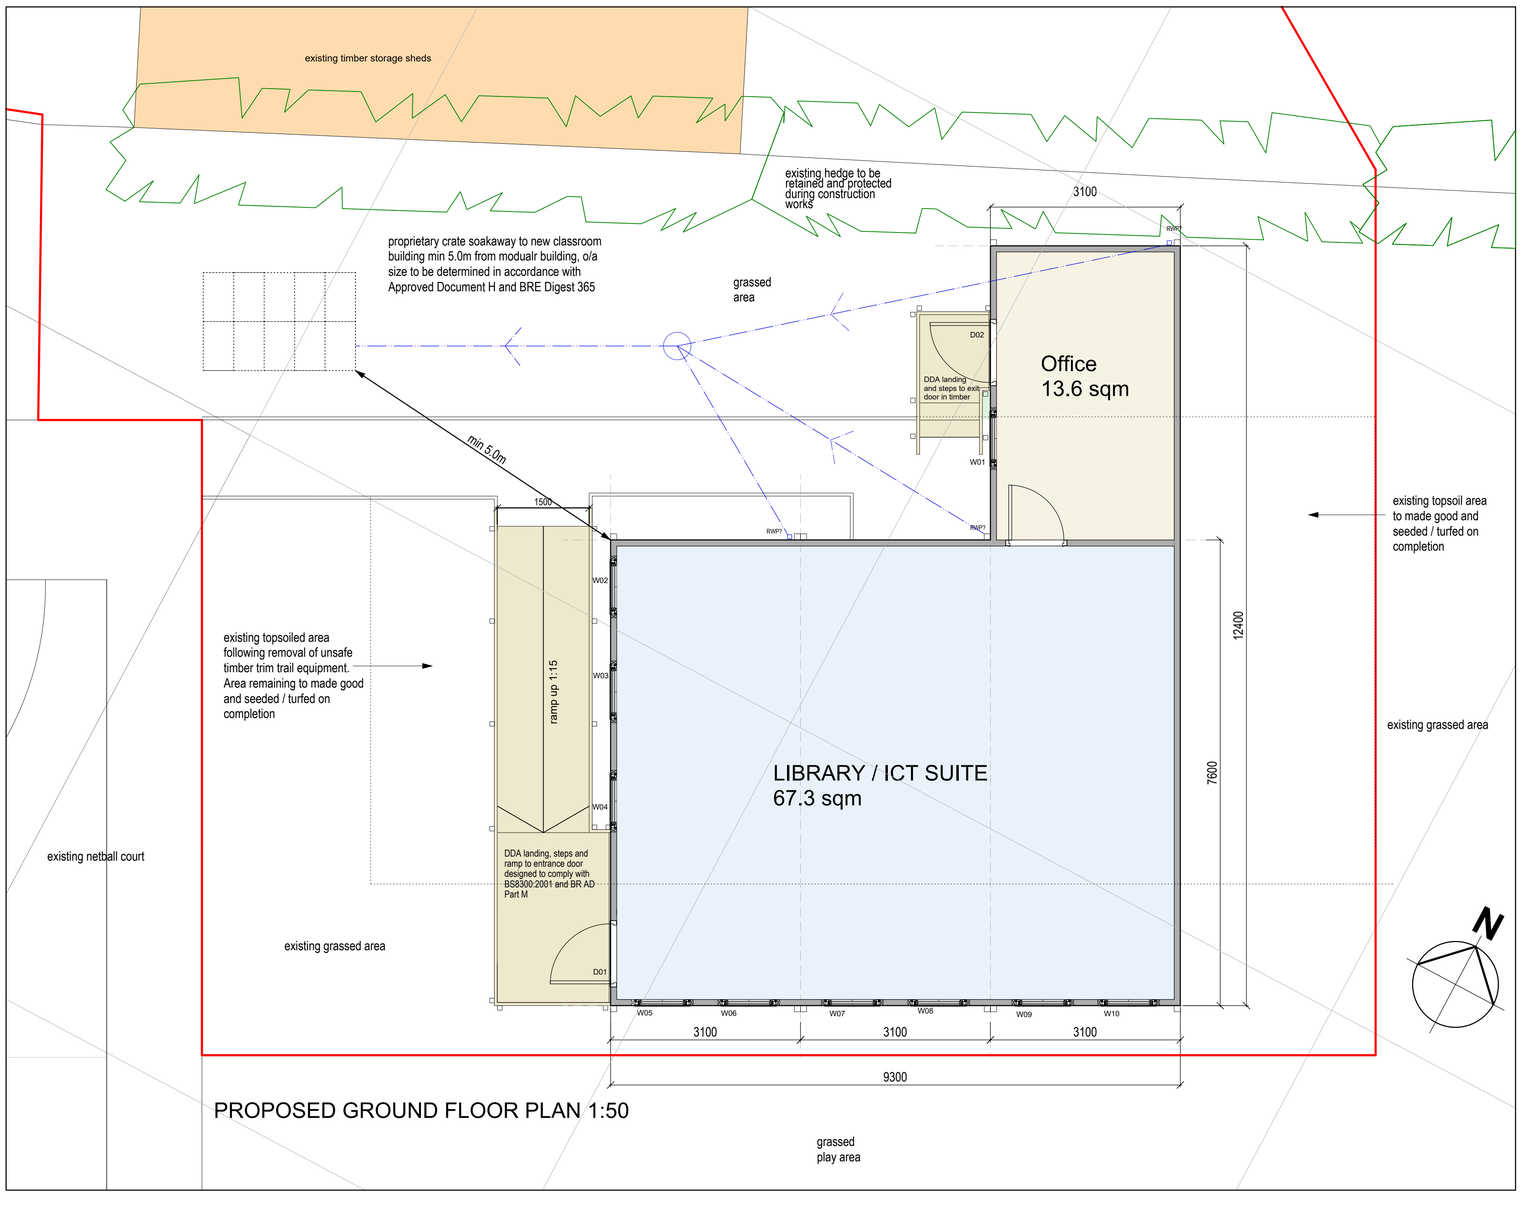

PROPOSED GROUND FLOOR PLAN 1:50

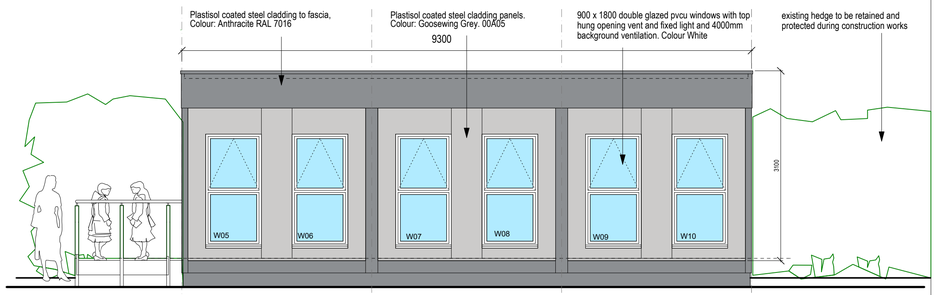

PROPOSED SIDE ELEVATION - FACING SOUTH EAST .

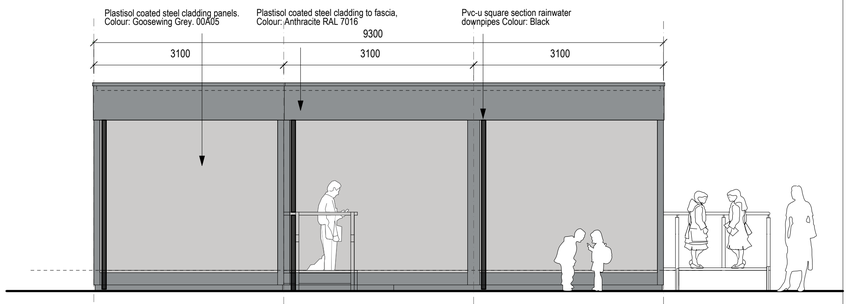

PROPOSED SIDE ELEVATION - FACING NORTH WEST .

0m 1 2 3 4 5m

ORIGINAL DRAWING SIZE 1:50 AT A1

Revision

Client: THE GOVERNORS OF ALL SAINTS' SCHOOL

Job: PROPOSED MODULAR SCHOOL LIBRARY AND ICT SUITE FOR ALL SAINTS' SCHOOL GRESFORD, WREXHAM — Job No: 5000

Drawing: GENERAL ARRANGEMENT PLAN AND ELEVATIONS — Drawing No: PL-05

Drawn: DH | Checked: | Date: Sep 25 | Scale: 1:50 @A1

hha architects
horsley huber architects ltd
Stafford Castleberg studios 134 Newport Road ST16 2HB
t. 01785 251238 f. 01785 257843
e. stafford@hhastudio.com w. www.hhastudio.com

MPB PORTABLE BUILDINGS

preliminary | for comment | for approval | for tender | construction | as built

Do not scale. Check all dimensions on site. This drawing is copyright hha