
N

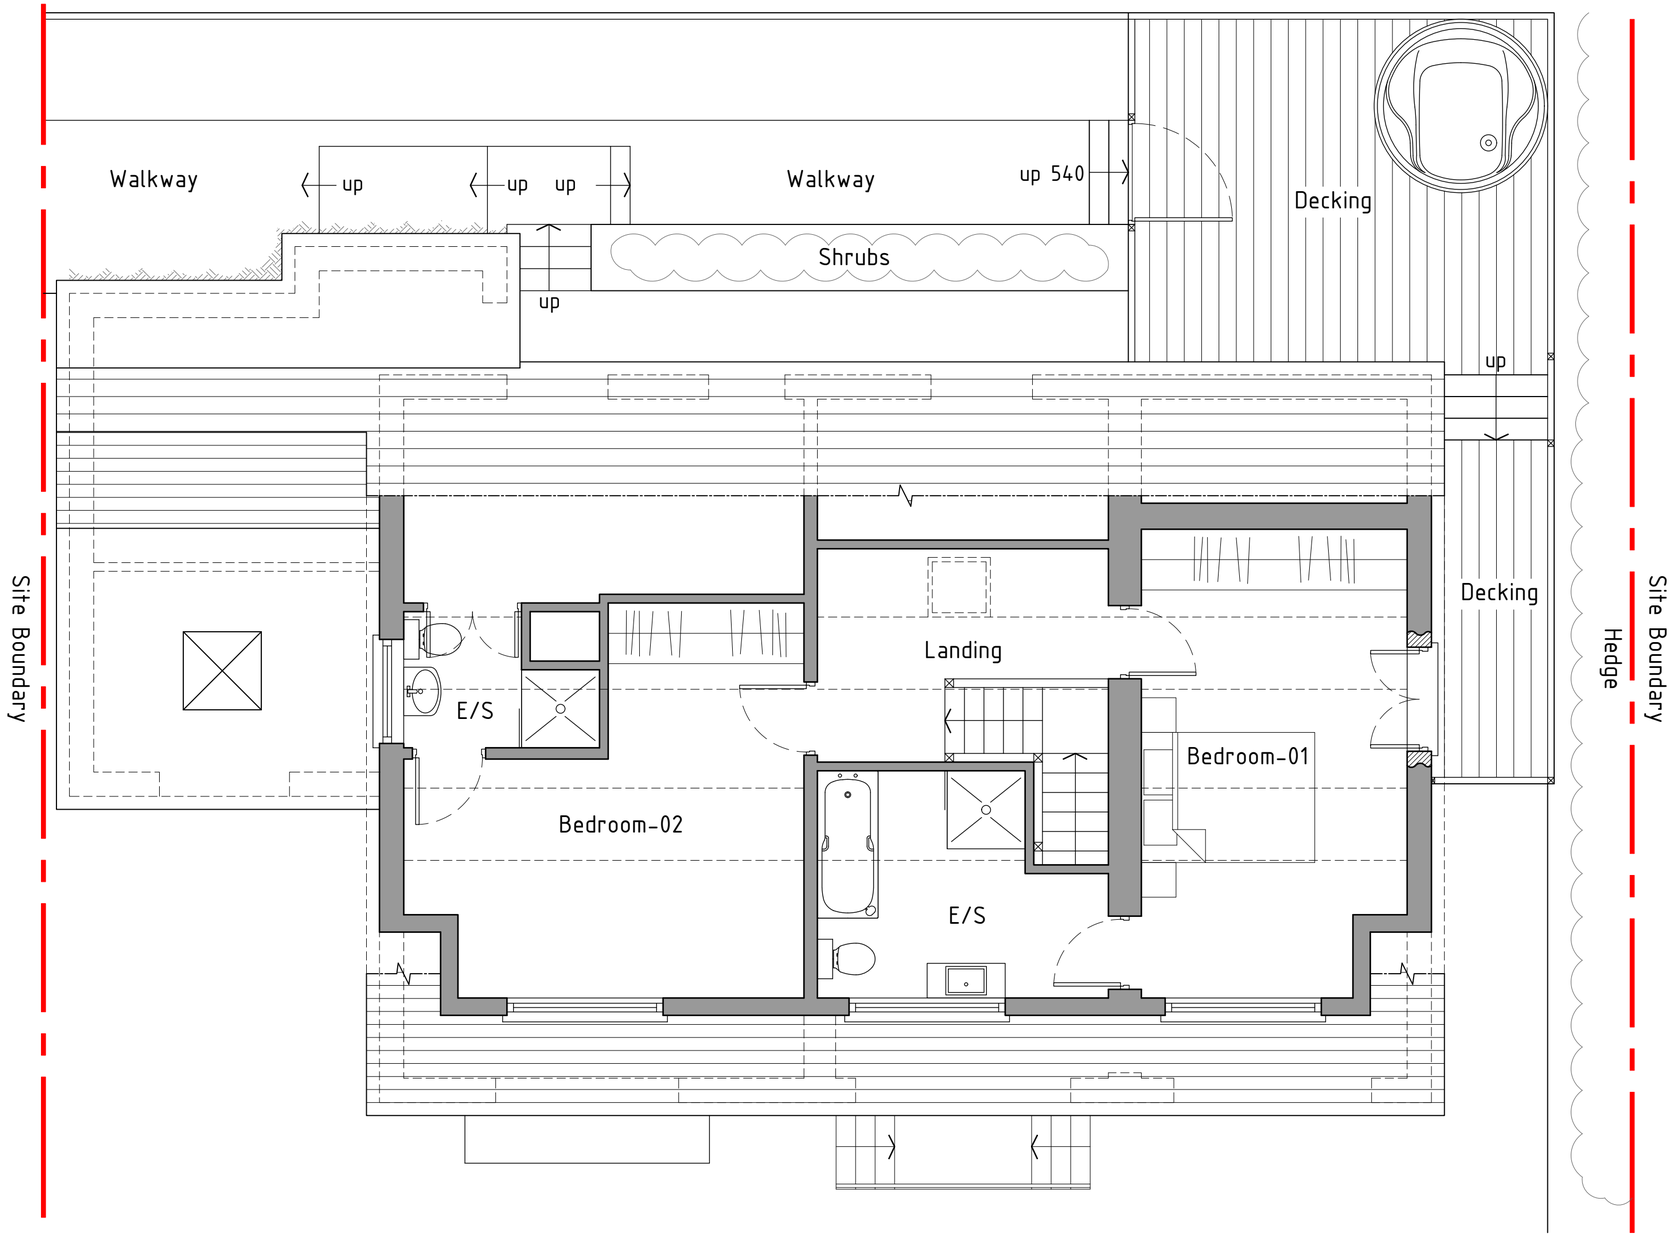

First Floor Plan 1:50

Proposed

HDS ARCHITECTURAL SERVICES HDS Architectural Services, The Foundry, 15 Yorke Street, Wrexham LL13 8LW Tel (01978) 345250 www.hdsarchitectural.co.uk	**Project;** Sunny Ridge, Old Road, Dolywern, Nr Llangollen, Wrexham, LL20 7AG	**Dwg No;** SR/PD/05	**Date;** 15.09.25
	Title; 05-Proposed First Floor Plan	**Scale (A3);**	**Revision;**