
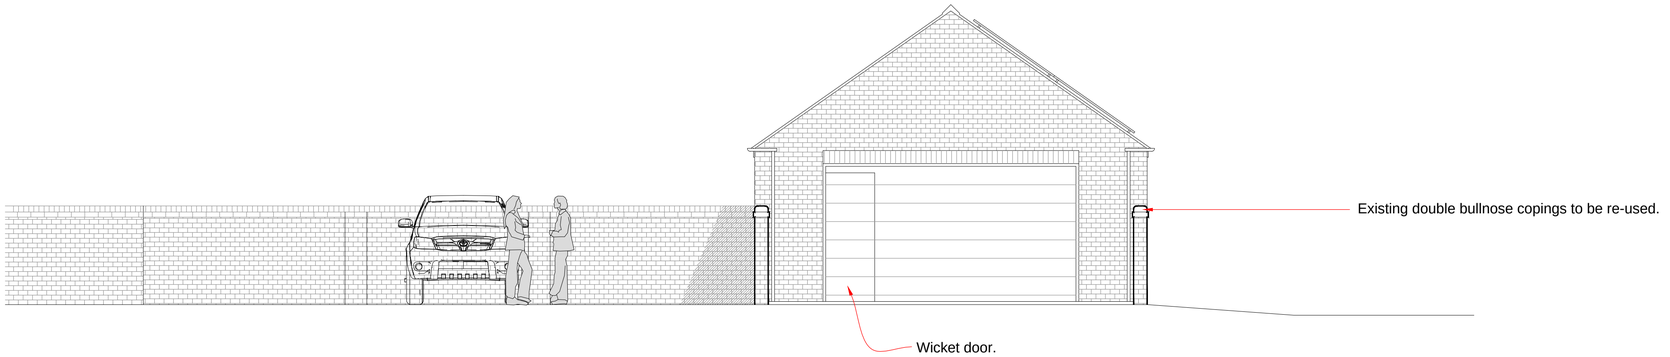



Proposed Front Elevation

1:50

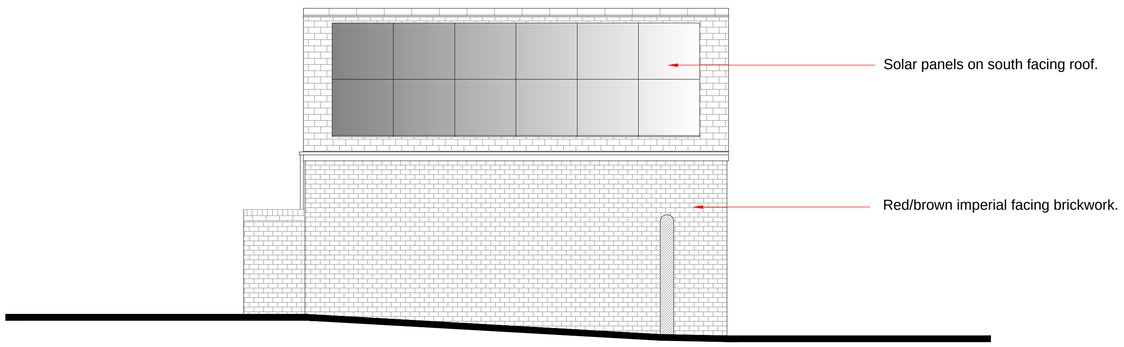


Proposed Side Elevation

1:50

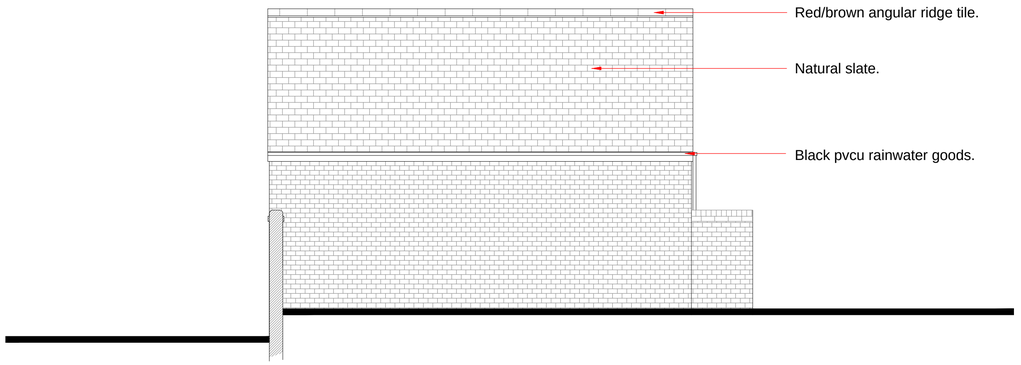

Proposed Side Elevation

1:50

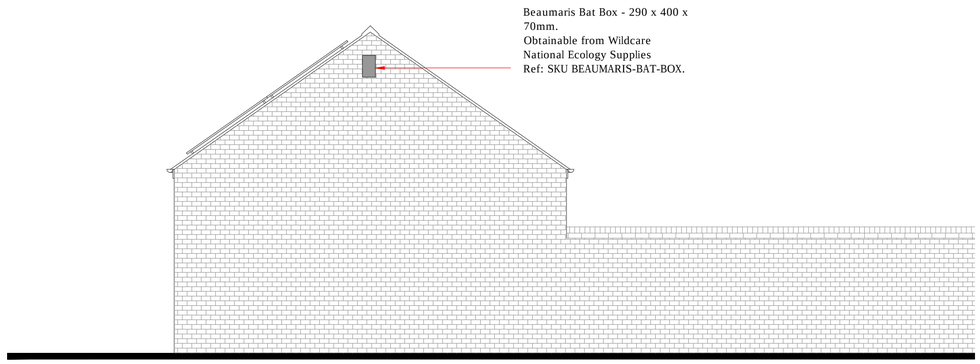

Proposed Rear Elevation

1:50

CULLIS
ARCHITECTURAL DESIGN

25 Sunningdale Close
Wrexham
LL13 9QU

M 07791 480768
E ajones540@btinternet.com

Client: ESL Commercial Ltd.

Drawing Title: Proposed Elevations.

Job Title: Proposed Garage to ESL Commercial Ltd, 8 Salisbury Road, Wrexham.

Date:	Scale:	Rev:	Drg No:
July 2025	1:50 at A1		PD326/04