
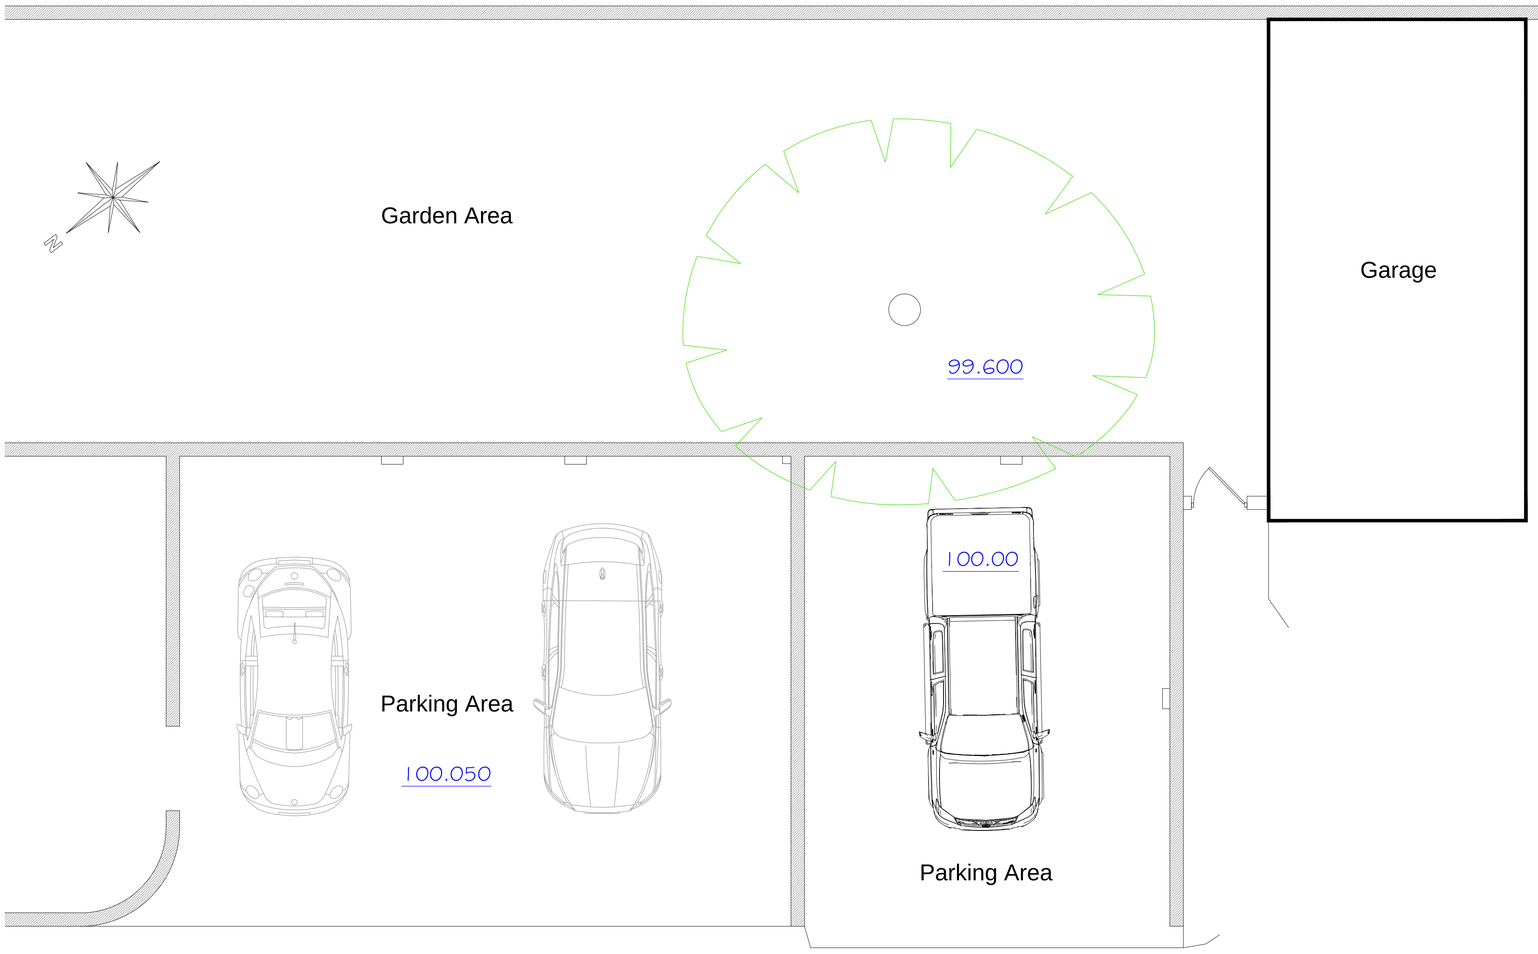



Existing Floor Plan

1:50

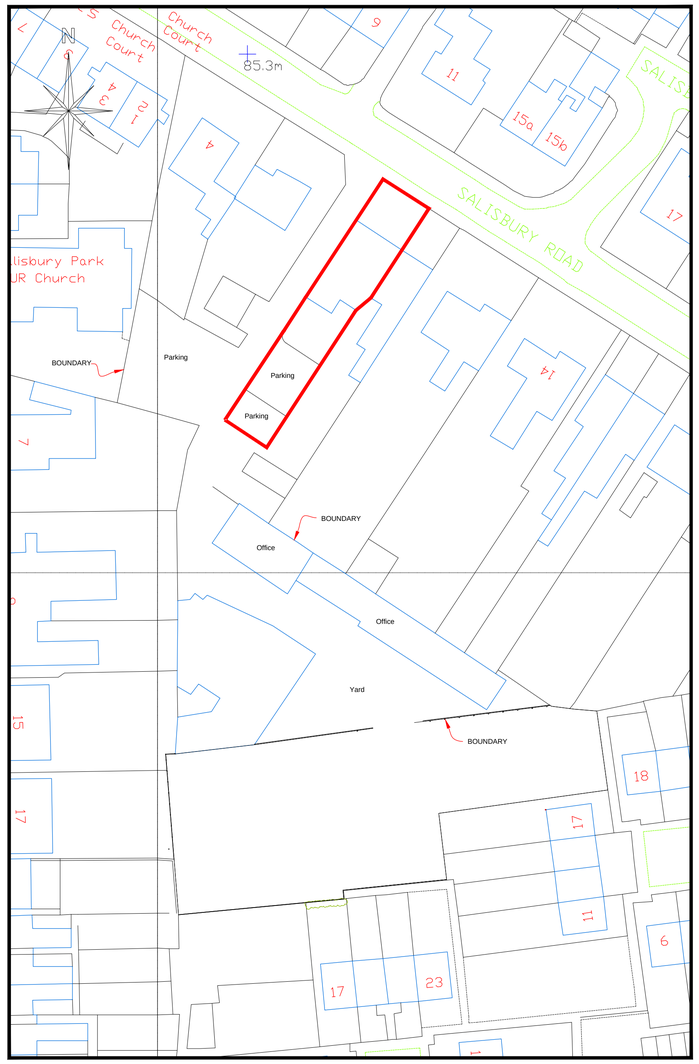

Existing Site Plan

Scale 1:500

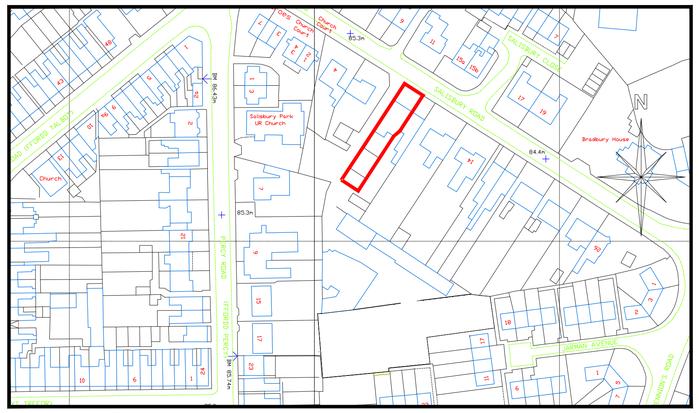

Location Plan

Scale 1:1250



Photo 1



Photo 2



Photo 3

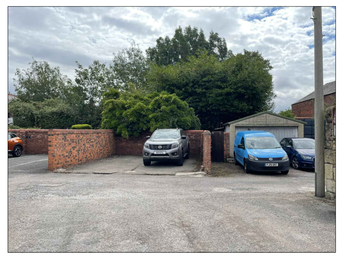


Photo 4

CULLIS
ARCHITECTURAL DESIGN
partner LABC
25 Sunningdale Close
Wrexham
LL13 9QU
M 07791 480768
E ajones540@btinternet.com

Client: ESL Commercial Ltd.

Drawing Title: Existing Plans & Location Plan.

Job Title: Proposed Garage to ESL Commercial Ltd, 8 Salisbury Road, Wrexham.

Date:	Scale:	Rev:	Drg No:
July 2025	1:50, 1:200 & 1:1250 at A1		PD326/01