
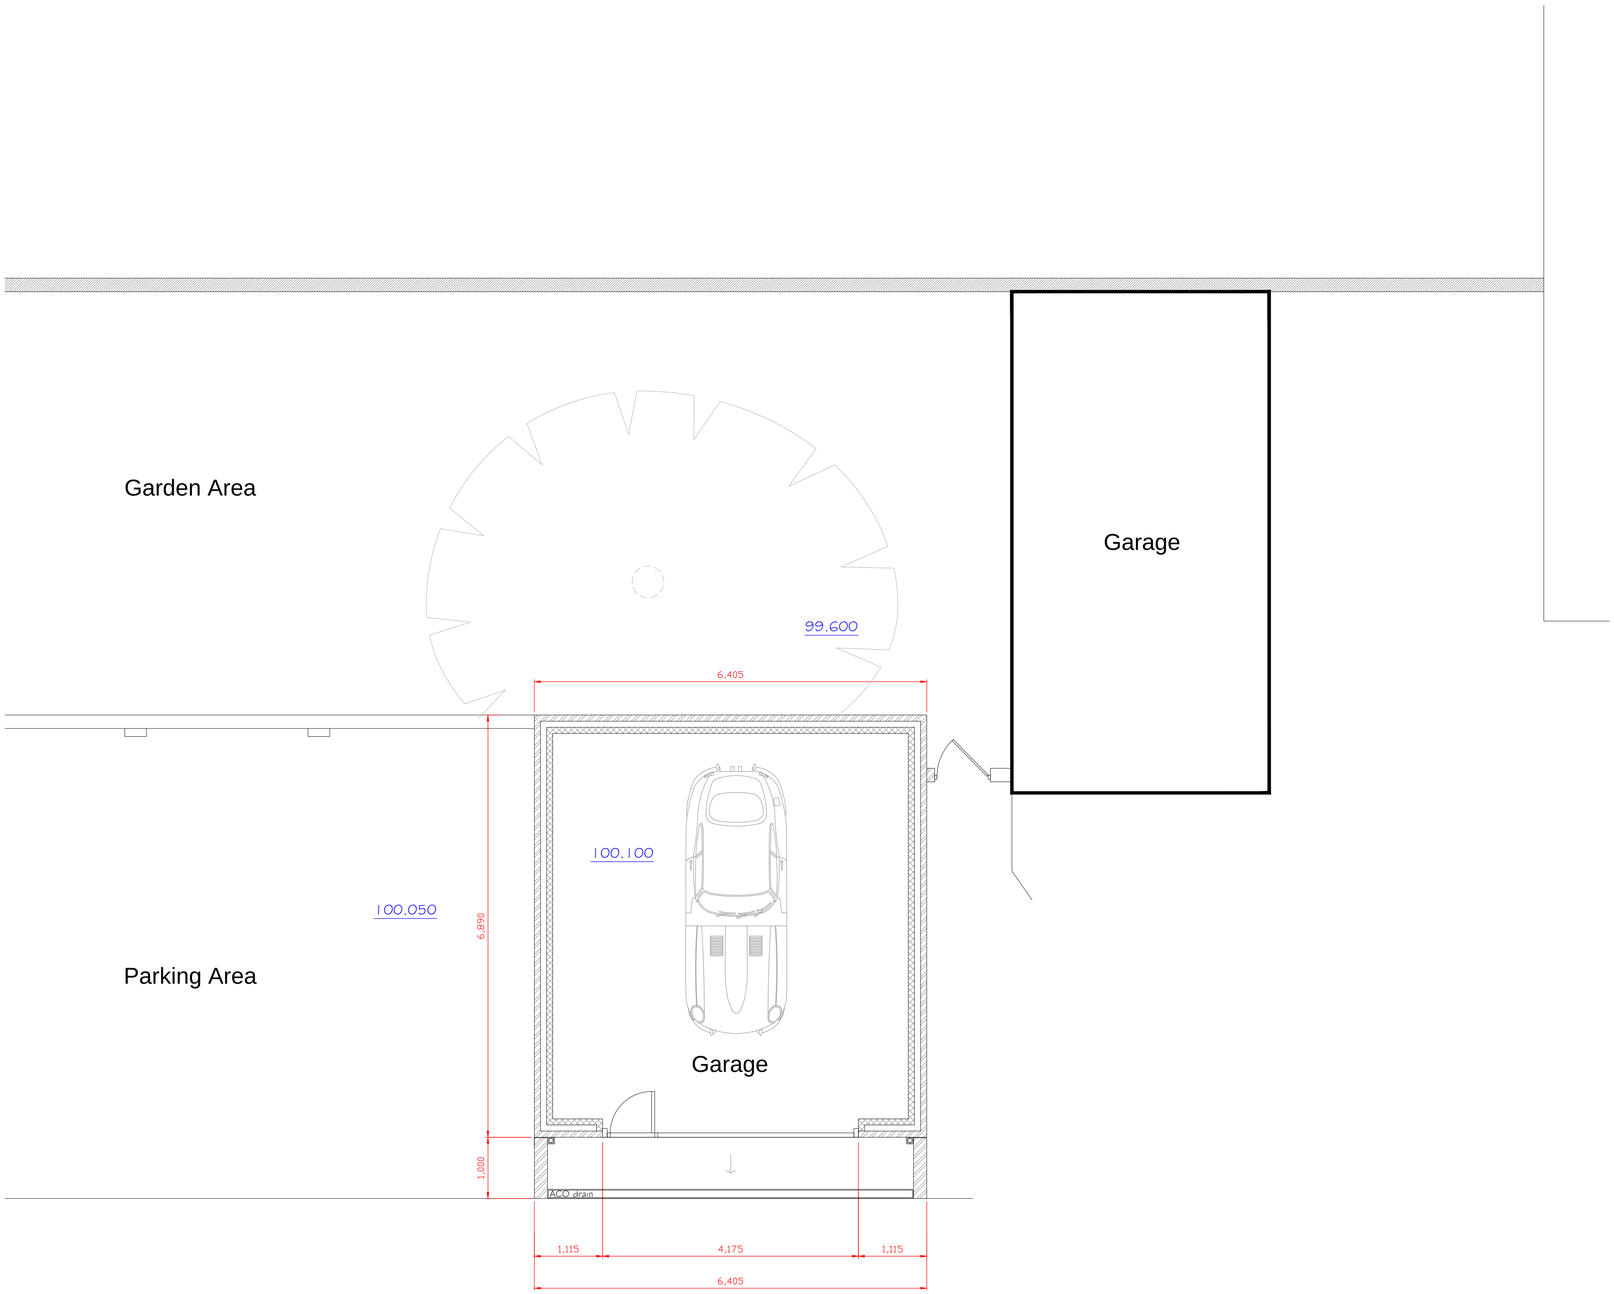


Proposed Floor Plan

1:50

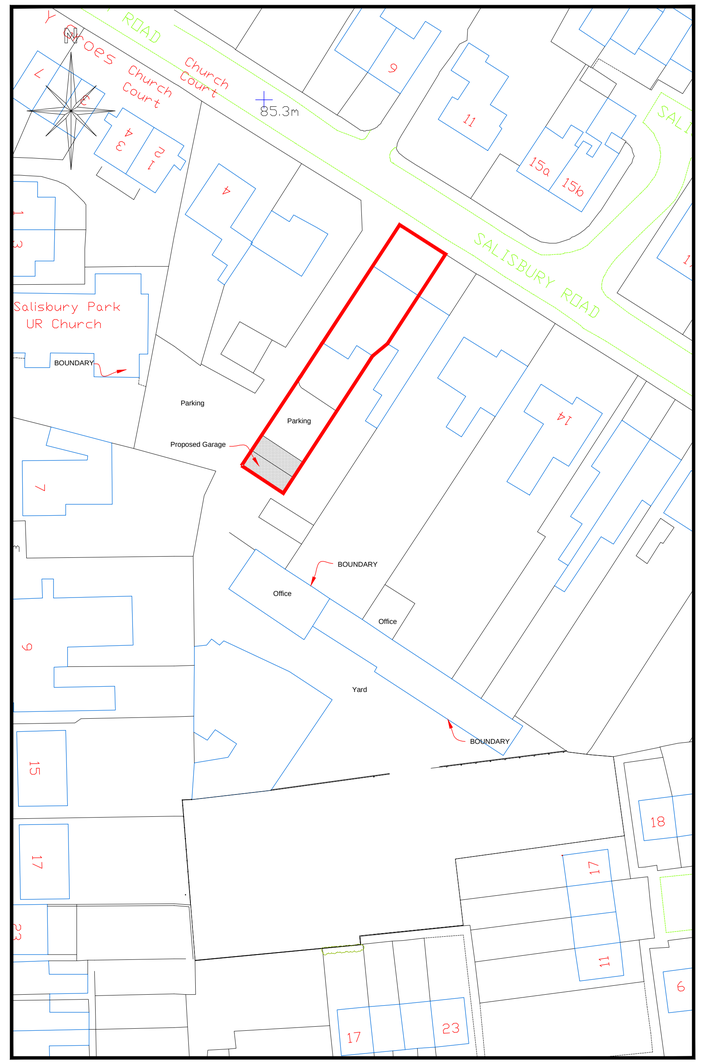

Proposed Site Plan

Scale 1:500

CULLIS
ARCHITECTURAL DESIGN
25 Sunningdale Close
Wrexham
LL13 9QU
M 07791 480768
E ajones540@btinternet.com

Client: ESL Commercial Ltd.

Drawing Title: Proposed Plans & Site Plan.

Job Title: Proposed Garage to ESL Commercial Ltd, 8 Salisbury Road, Wrexham.

Date:	Scale:	Rev:	Drg No:
July 2025	1:50 & 1:500 at A1		PD326/03