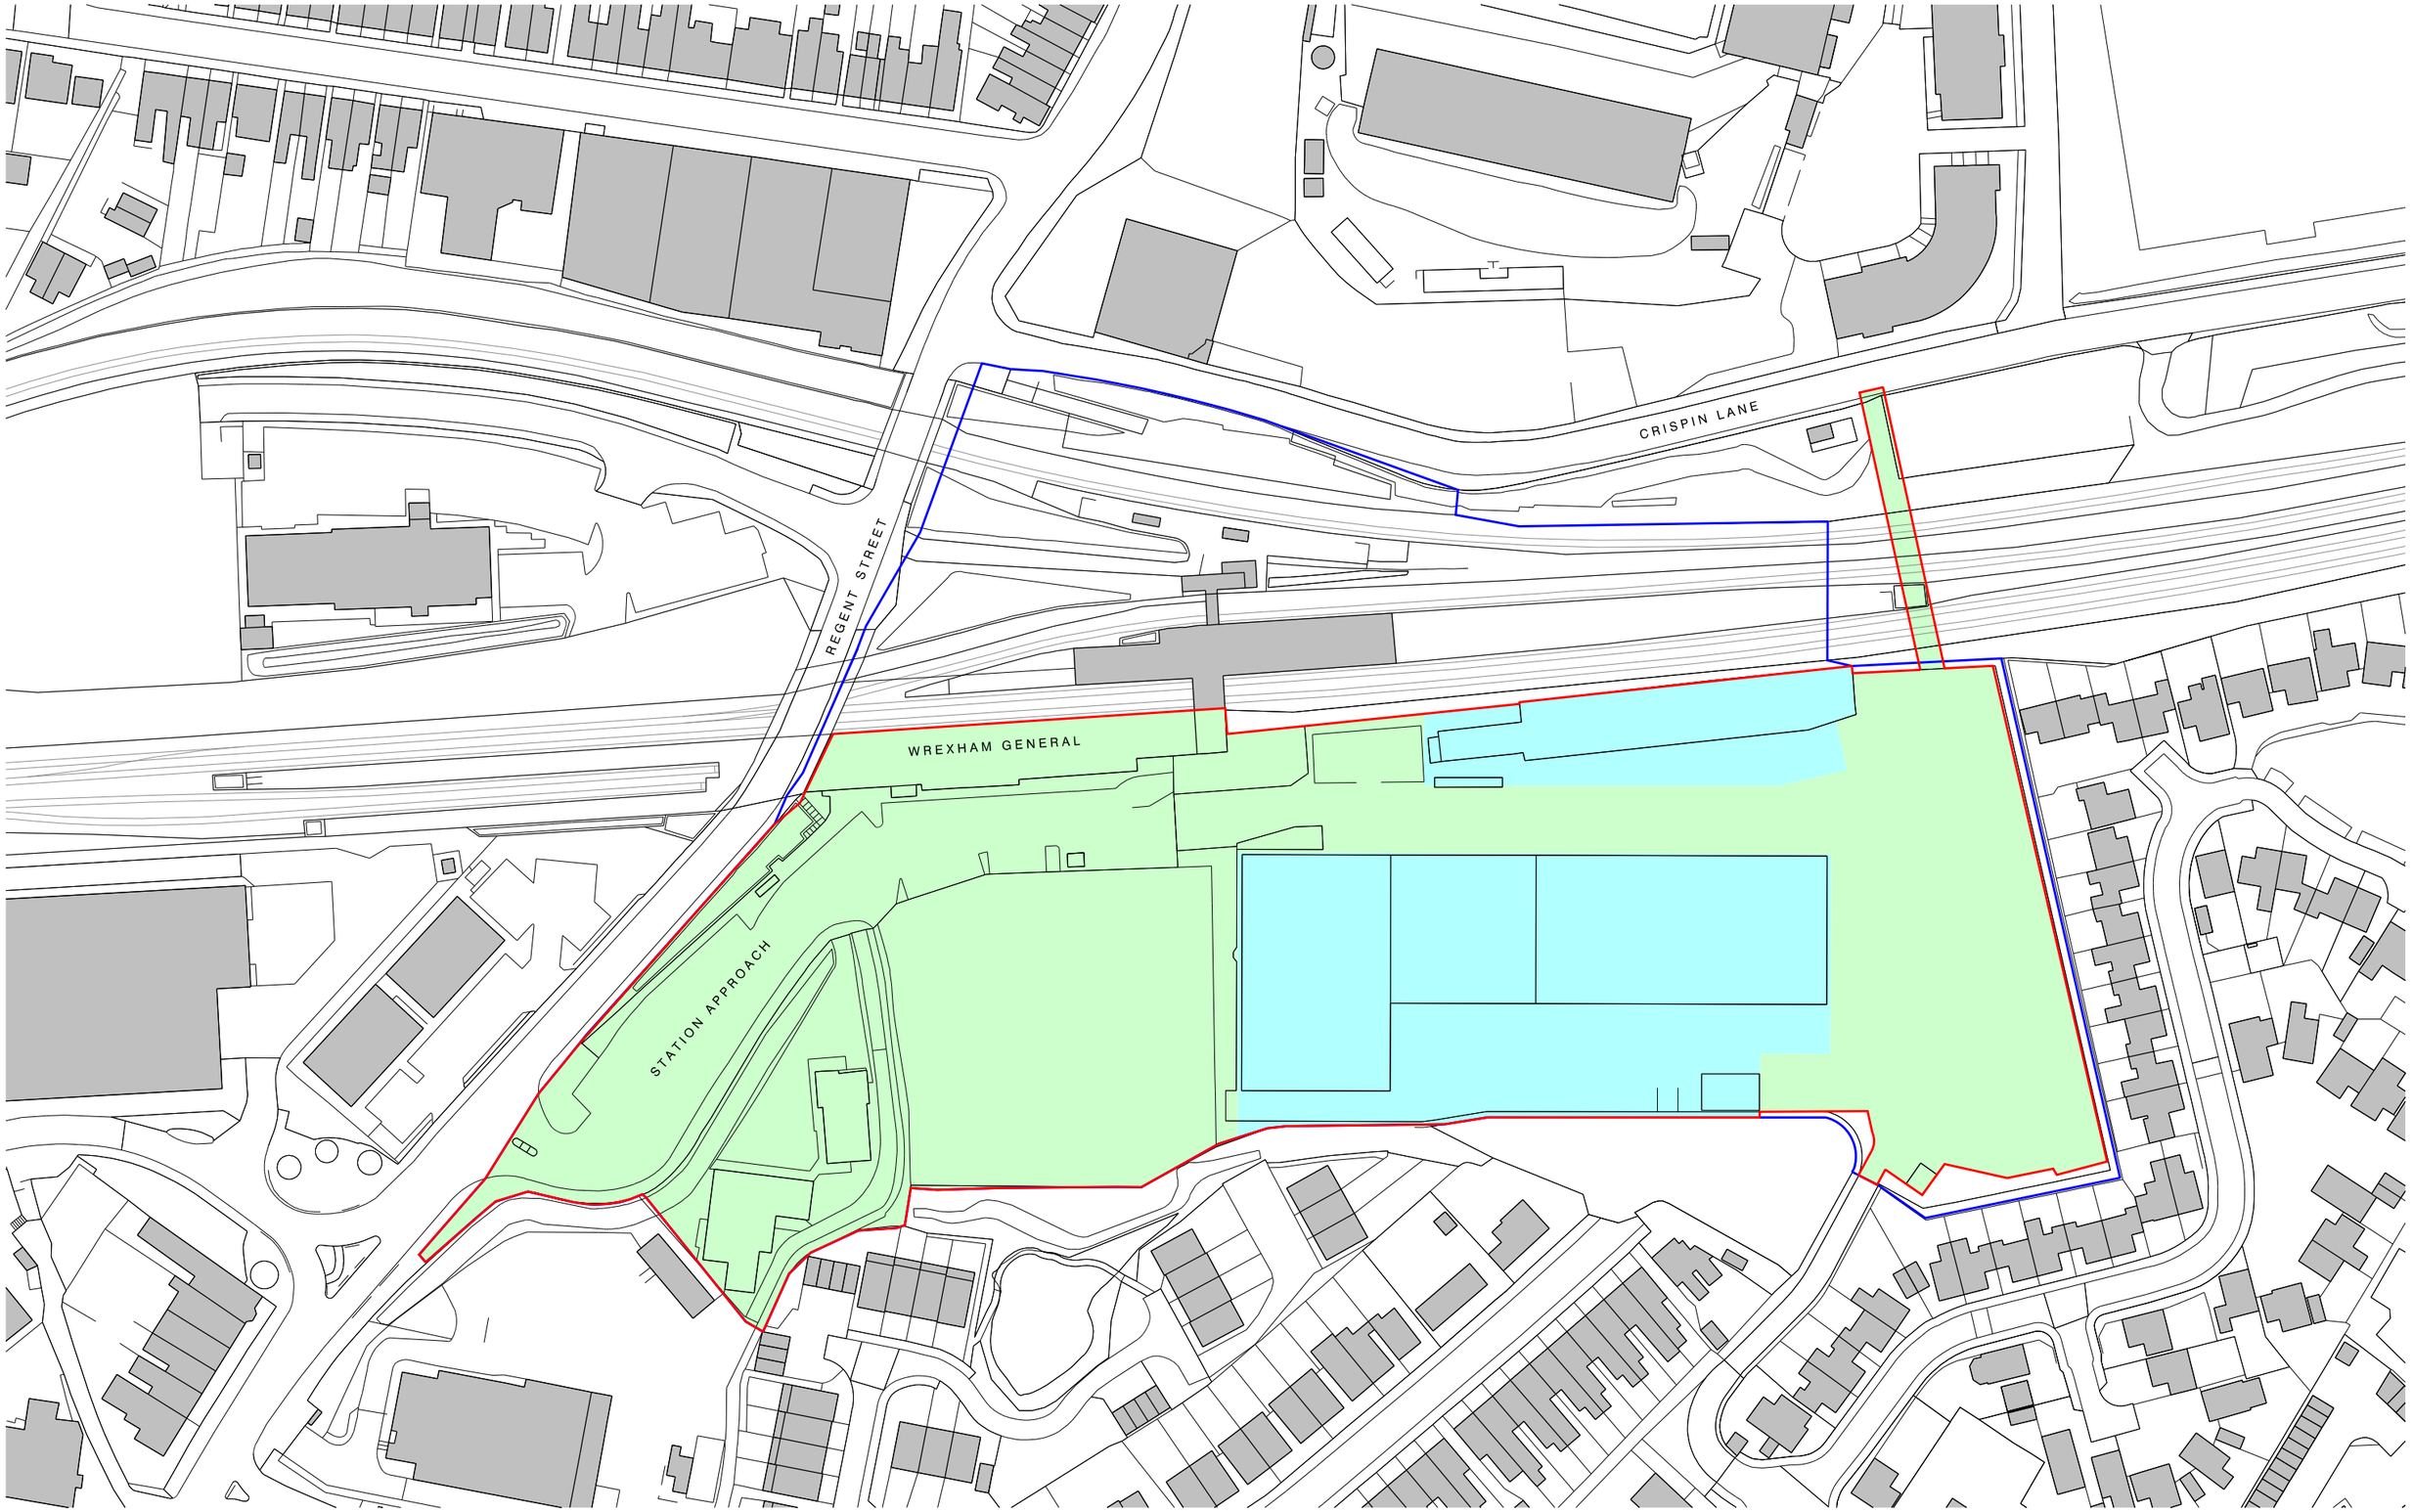


revision:	date:	note:
P01	20250924	preliminary first issue

LEGEND

- application site
- ownership boundary
- outline application area
- full application area

project
Wrexham Gateway

job no.
7682

title
Hybrid Site Plan

scale
1:1250 @ A3

drawing no.
al(05)0021

stephenson hamilton risley
STUDIO

3 riverside mews
4 commercial street
manchester, M15 4RQ
www.shr.studio
email@shr.studio
0161 832 0244

© stephenson hamilton risley STUDIO ltd. do not scale from this drawing