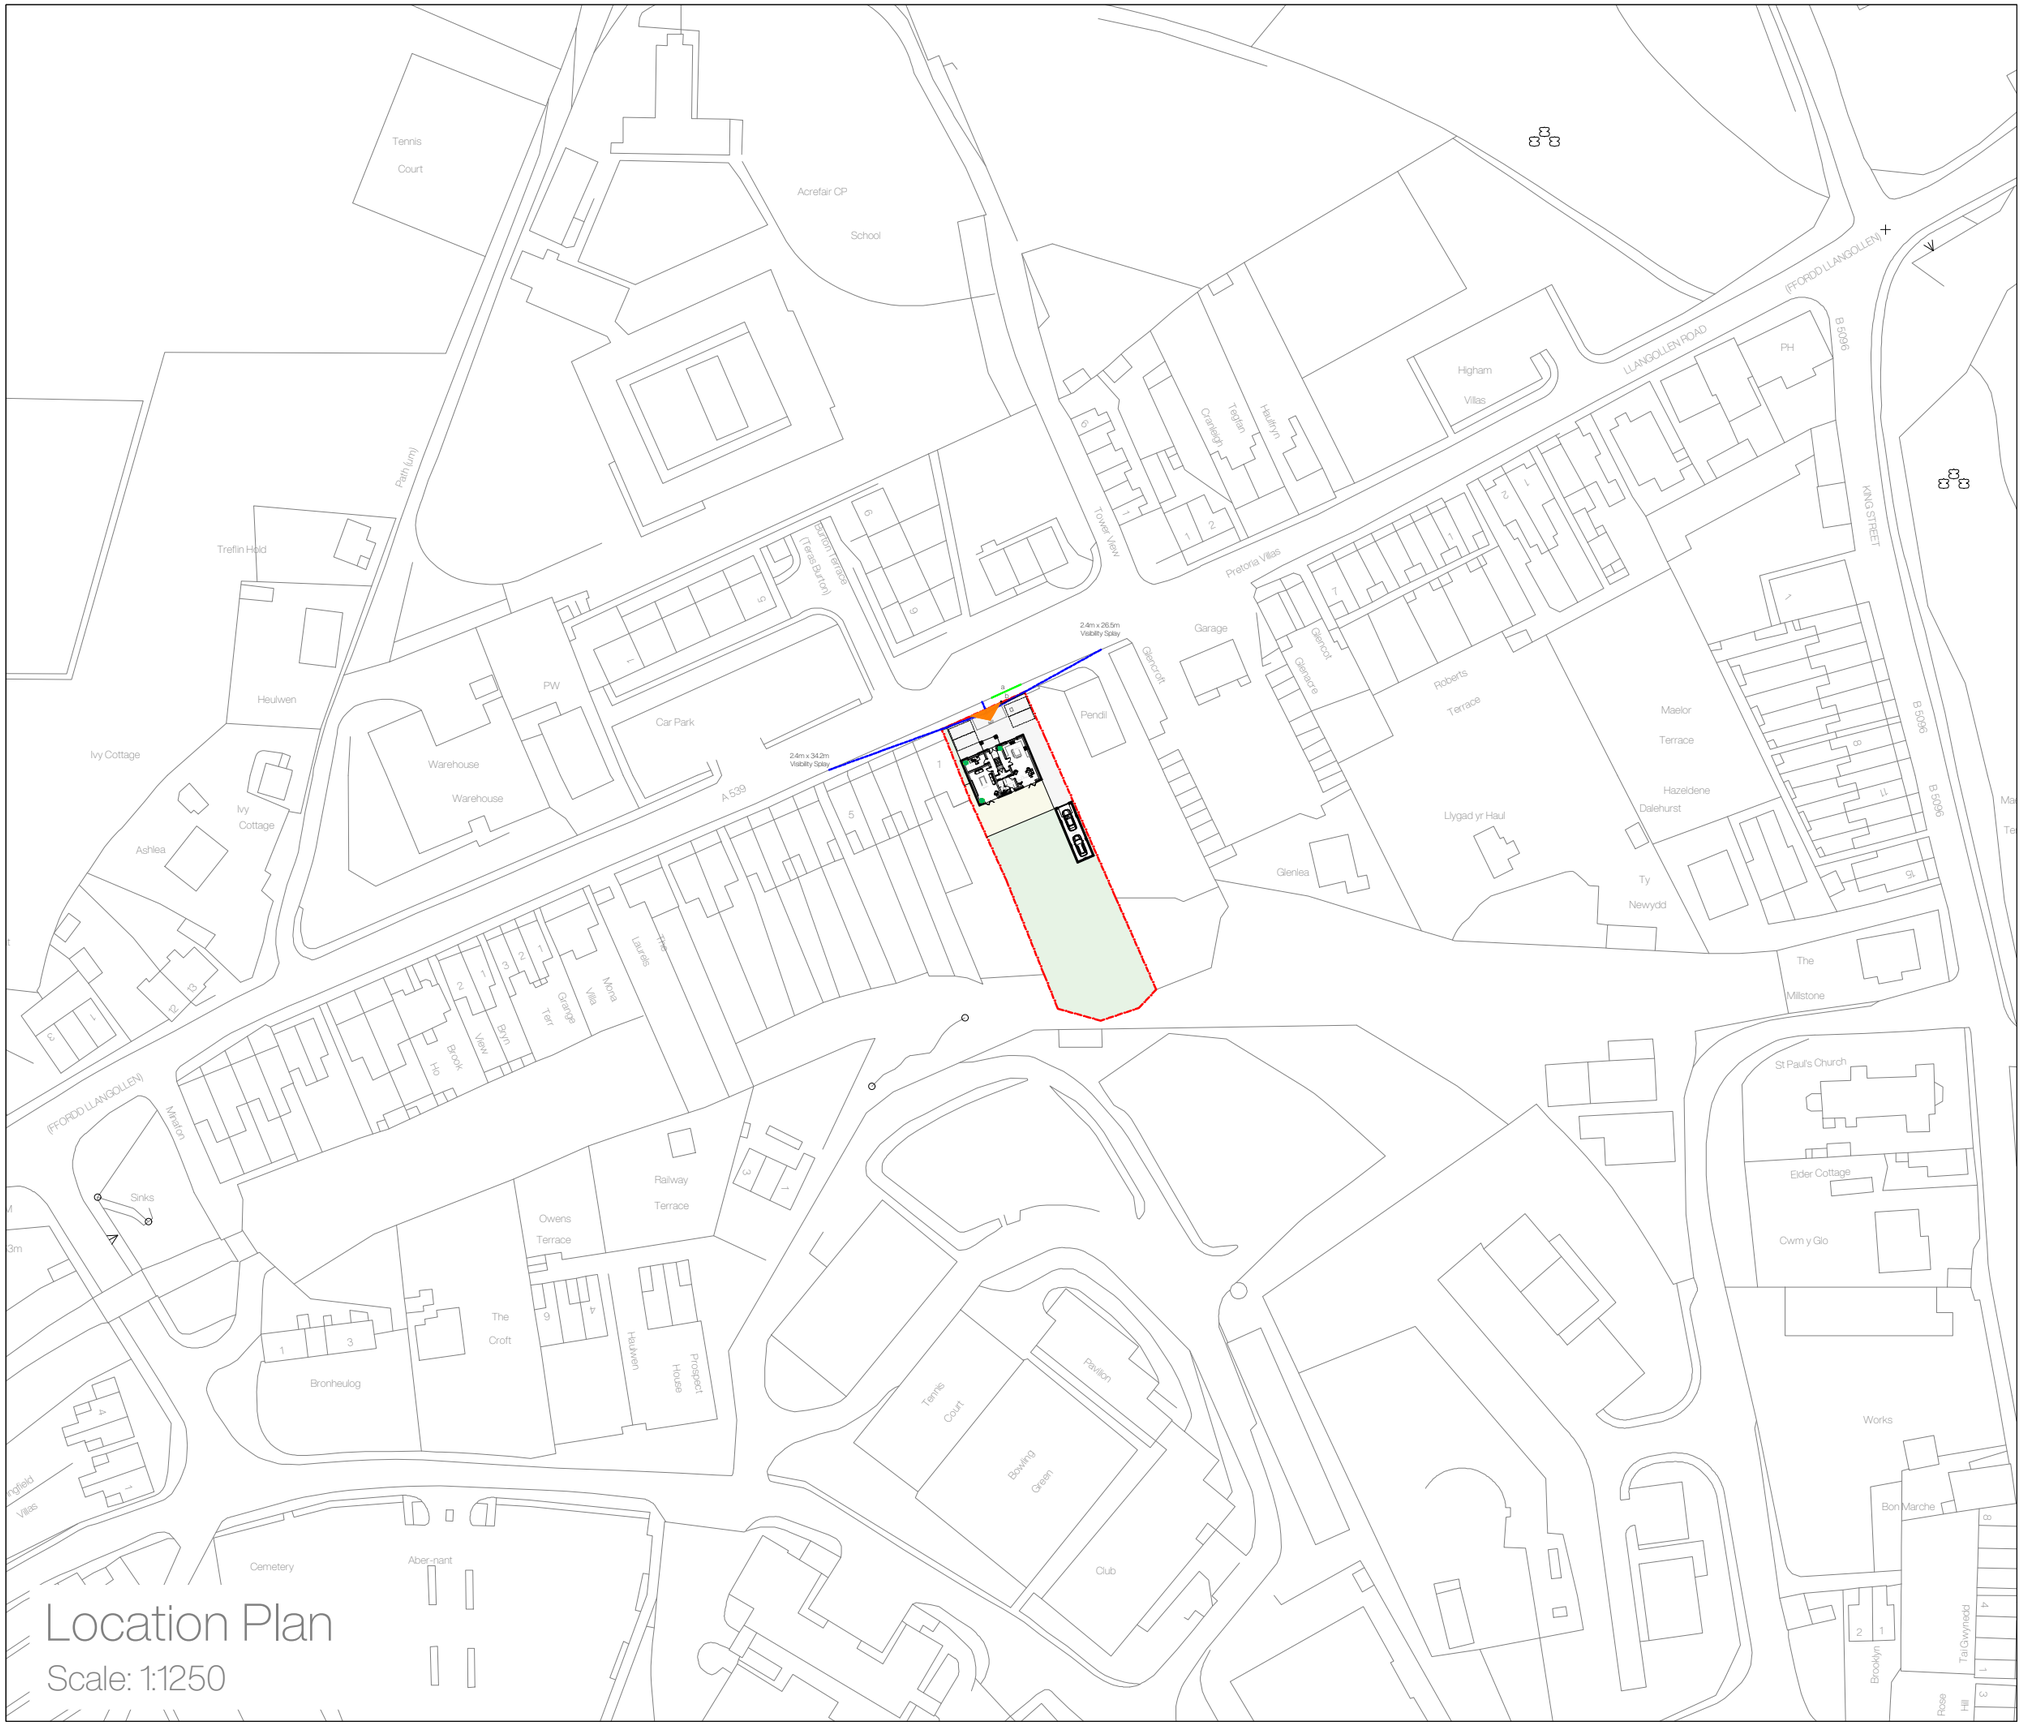



# Location Plan

Scale: 1:1250

Landscaping is indicative only.

N

Site Plan Key

Application Site

# Land adj. to Pendil, Llangollen Road, Acrefair, Wrexham, LL14 3RP

| Rev | Notes | Date |
|---|---|---|
| a | Design amends | 09.2022 |
| b | Design amends | 01.2024 |
| c | Design amends | 02.2024 |

Planning | Location Plan

August 2022

A3

R01.1.004

2 - 2

DO NOT SCALE FROM THIS DRAWING. ALL DIMENSIONS TO BE CONFIRMED ON SITE PRIOR TO FABRICATION BY THE CONTRACTOR. DRAWINGS TO BE READ IN CONJUNCTION WITH ANY REFERENCED DOCUMENTATION. PLANS NOT TO BE REPRODUCED WITHOUT THE PRIOR CONFIRMATION FROM THE DESIGN TEAM.

©