
Landscaping is indicative only.

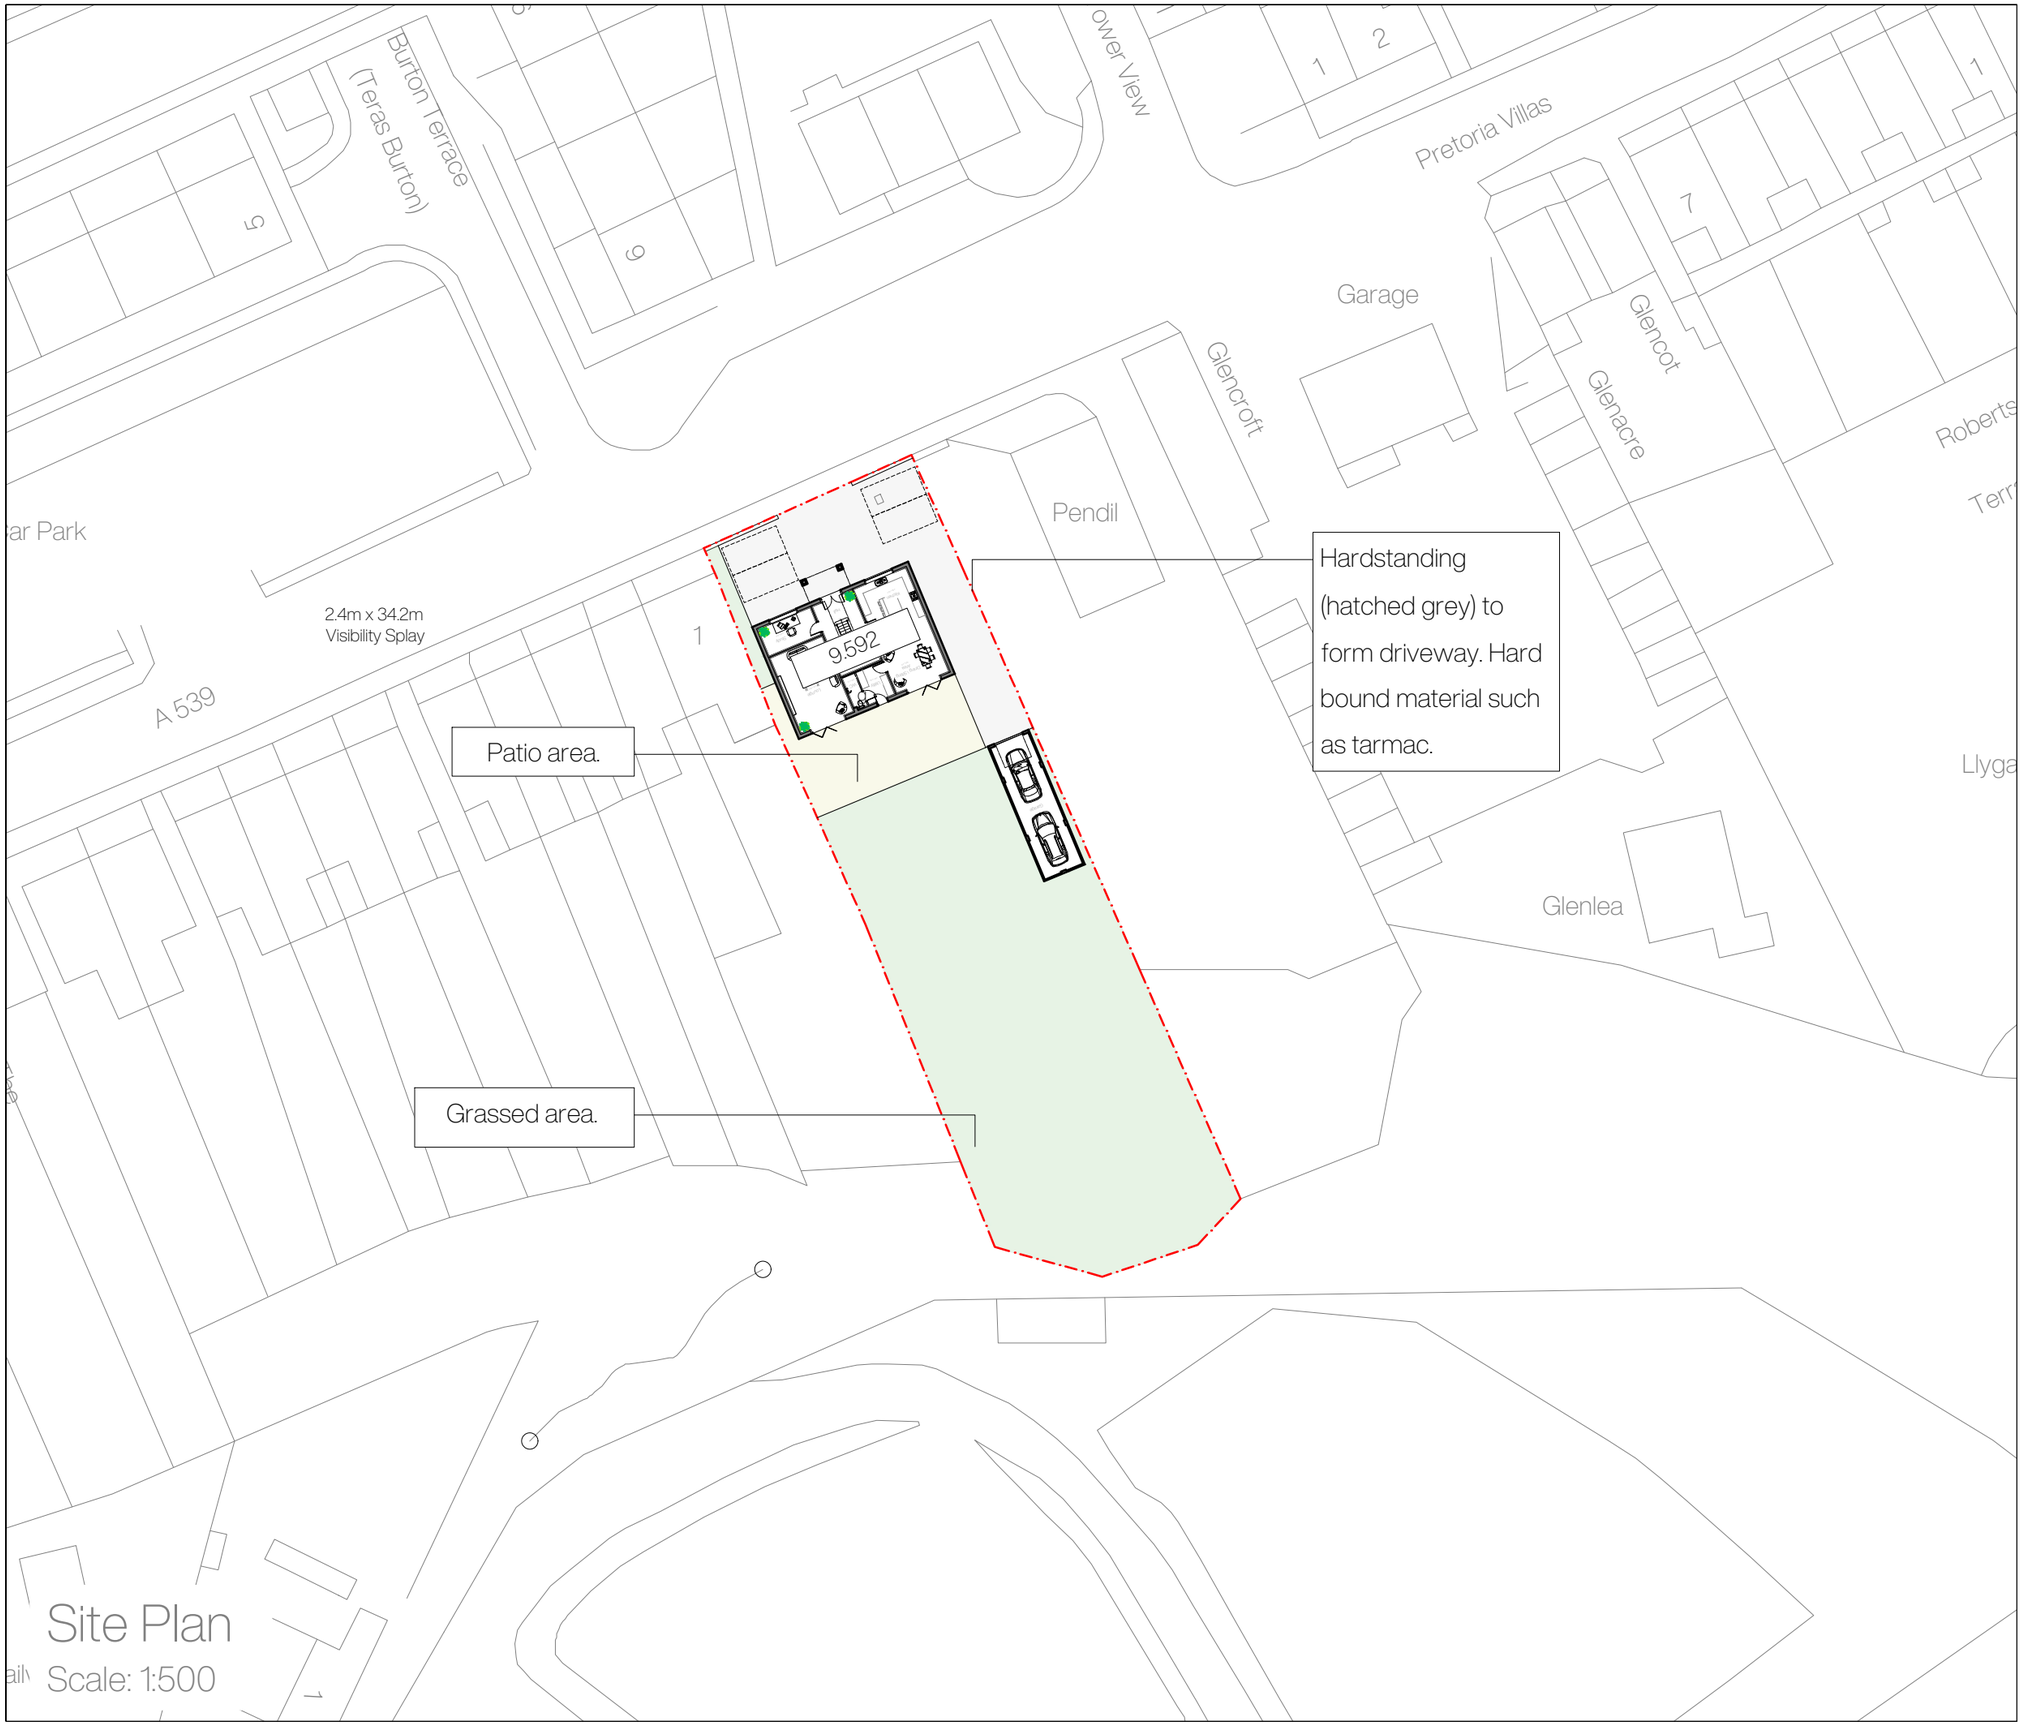

Site Plan
Scale: 1:500

N

Site Plan Key

Application Site

Land adj. to Pendil, Llangollen Road, Acrefair, Wrexham, LL14 3RP

Rev	Notes	Date

Proposed | Landscaping Plan

May 2025

A3

R01.1.010

1 - 1

DO NOT SCALE FROM THIS DRAWING. ALL DIMENSIONS TO BE CONFIRMED ON SITE PRIOR TO FABRICATION BY THE CONTRACTOR. DRAWINGS TO BE READ IN CONJUNCTION WITH ANY REFERENCED DOCUMENTATION. PLANS NOT TO BE REPRODUCED WITHOUT THE PRIOR CONFIRMATION FROM THE DESIGN TEAM.

©