
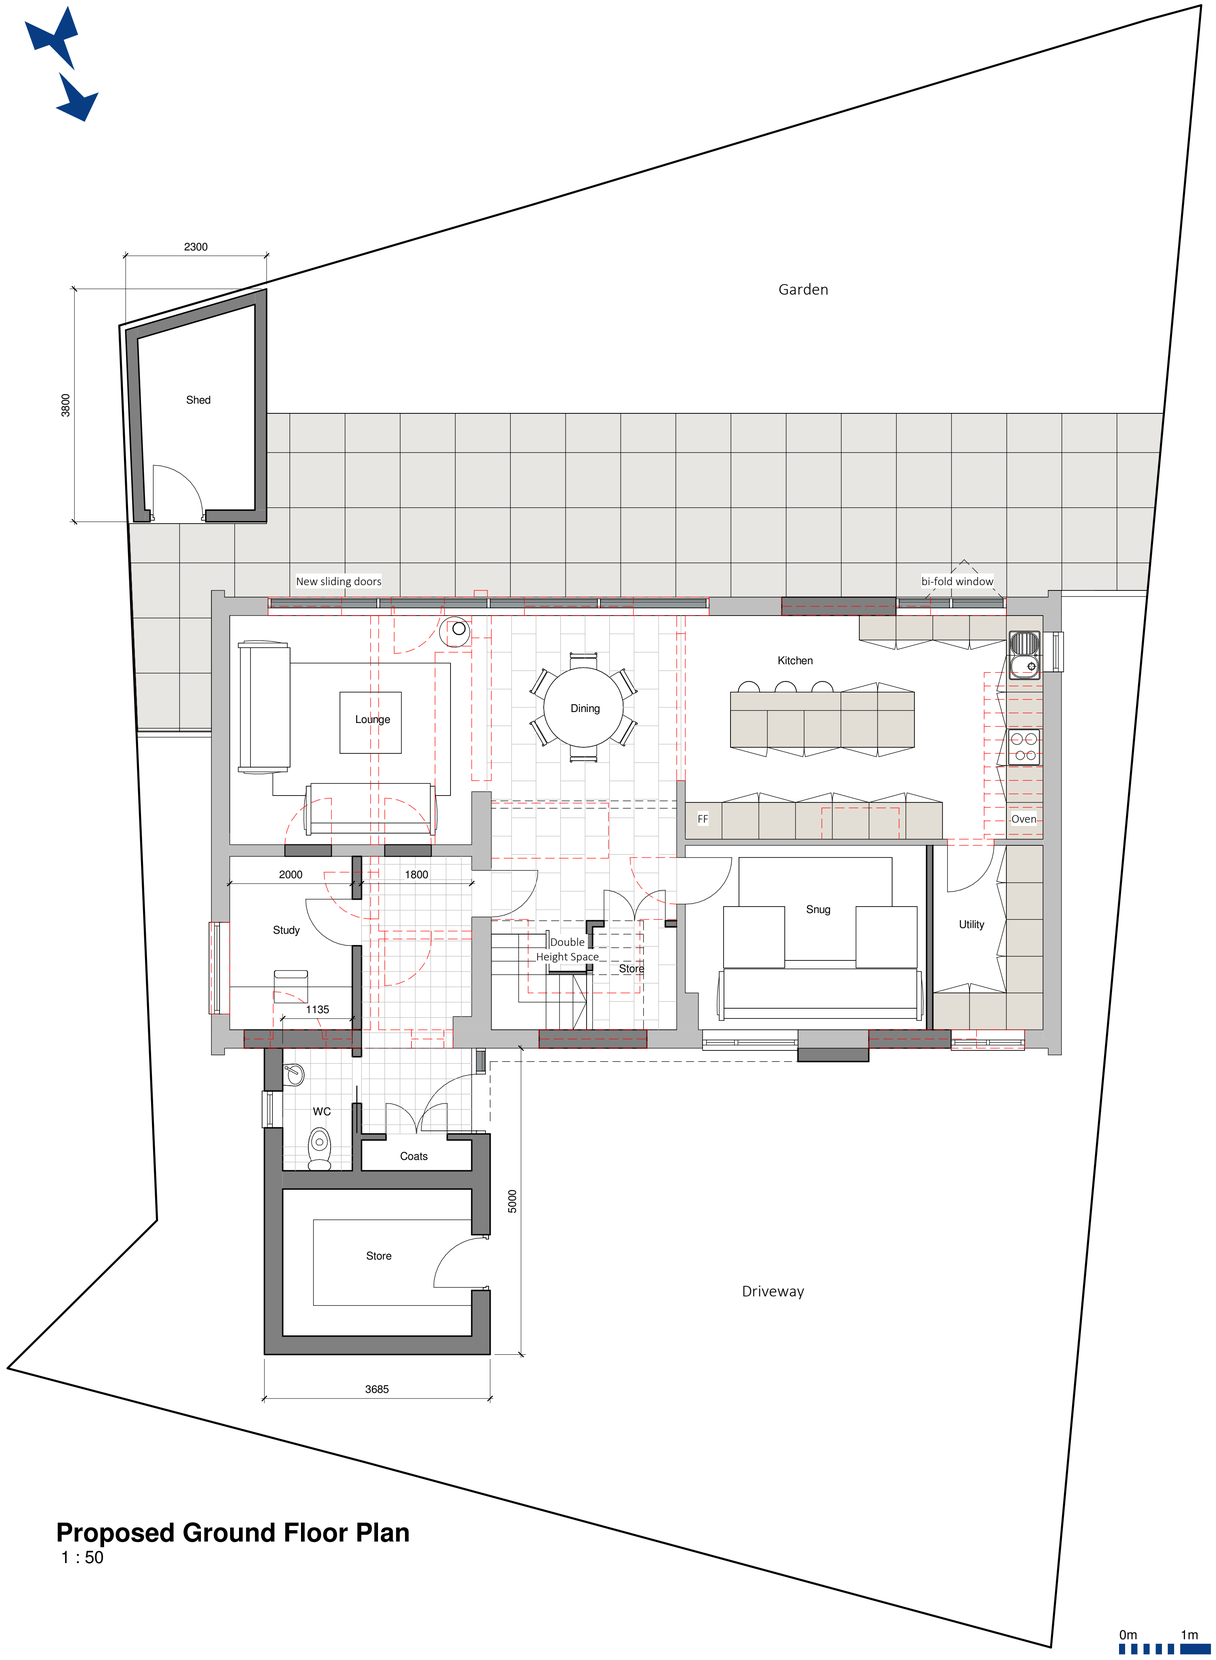


Proposed Ground Floor Plan

1 : 50

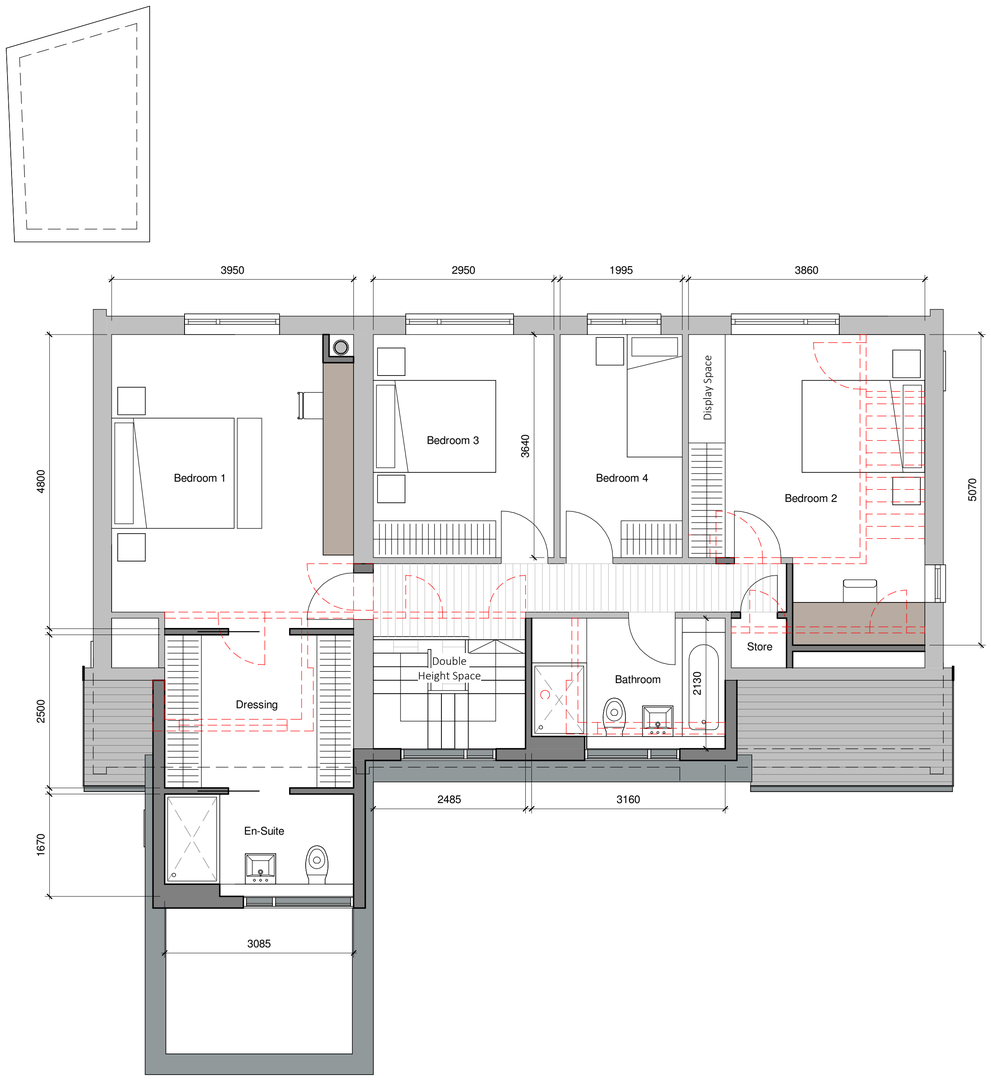

Proposed First Floor Plan

1 : 50

0m 1m 2m 3m 4m 5m

ARKIFY

ARKIFY LTD.
36 Pas Tirion, Nant Parc,
Wrexham, LL14 1UR
07543969890
geraint@arkify.co.uk
www.arkify.co.uk

Project:	Avonlea, Burton Rd, Rossett				
Title:	Proposed Floor Plans				
Scale @ A1:	1 : 50	Scale @ A3:	1:100	Author: GE	Date: 01/07/25
Project Ref:	25-38	Drawing No:	A102	Rev.	B