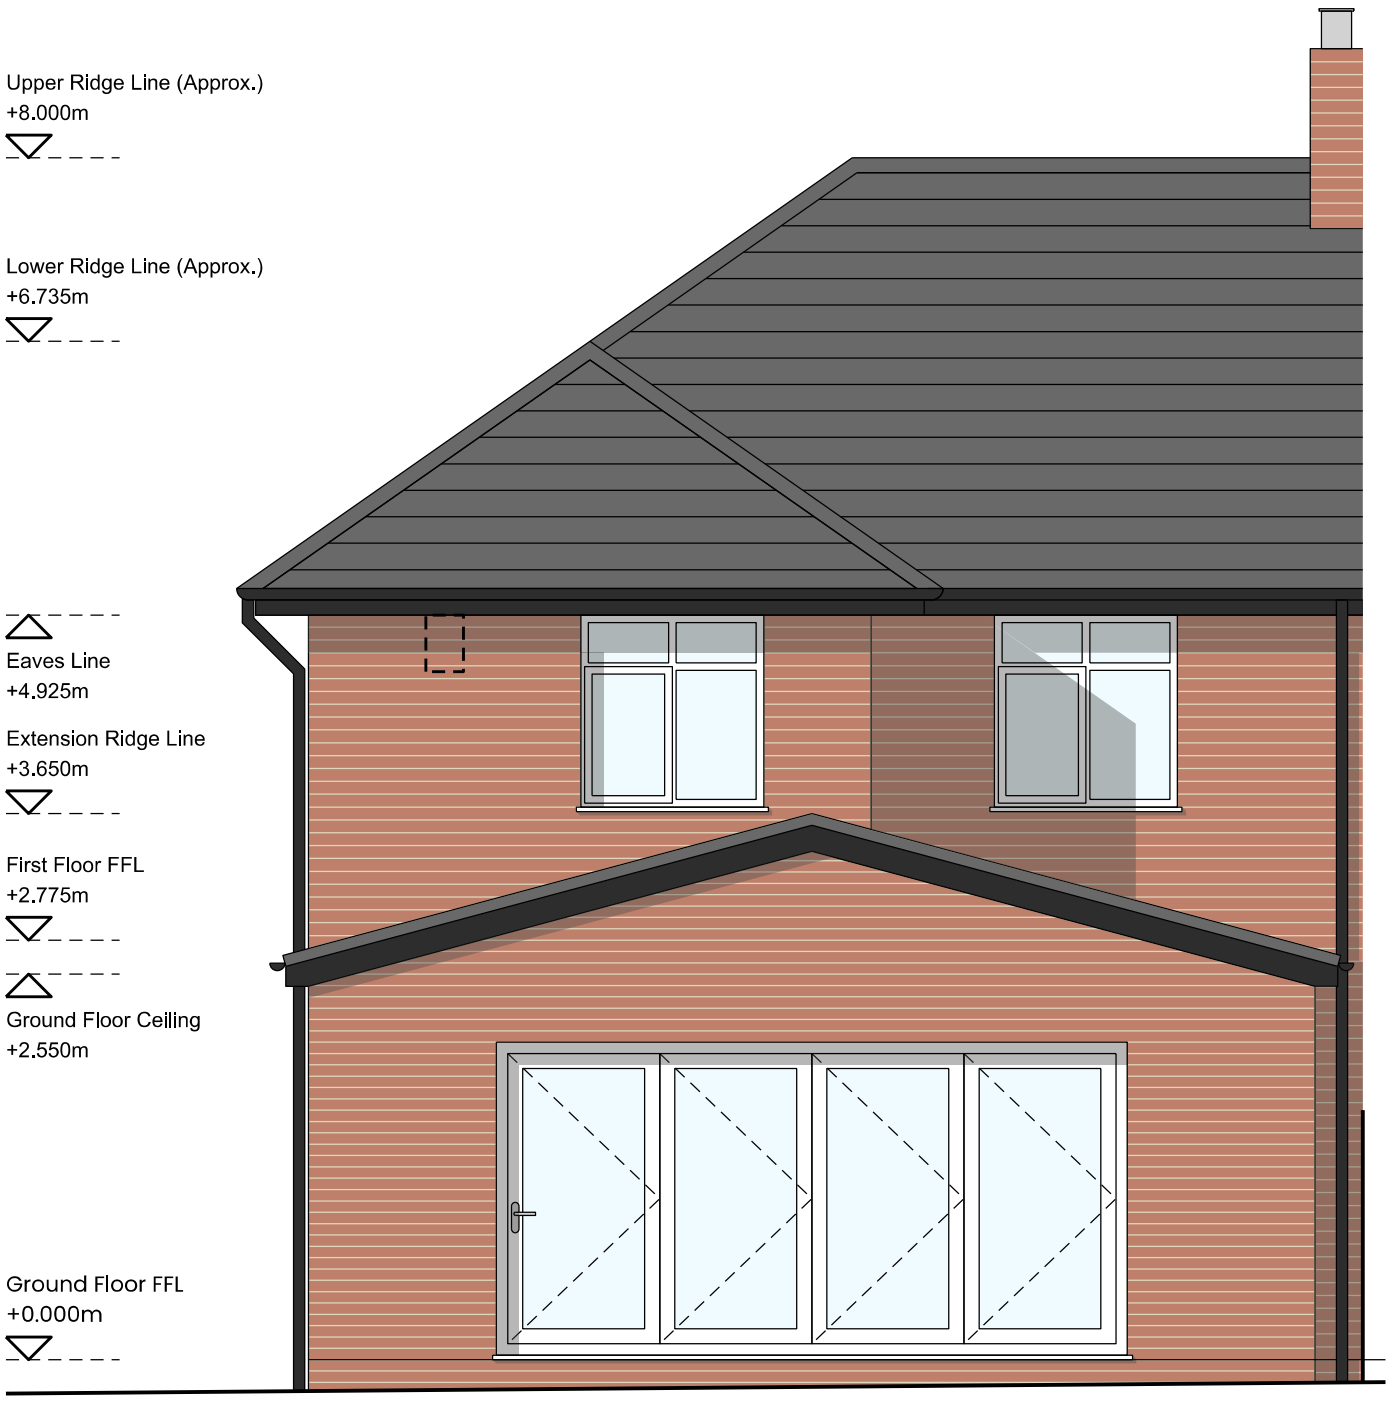


Proposed Rear Elevation

Drawing Key

- Facing Brickwork
- Lintels
- uPVC Windows/Doors
- Roof Tile
- Facias & Bargeboards
- Rainwater Goods
- South East Elevation: Vivara Pro Beaumaris WoodStone Bat Box (Midi)

Winter Jones.

Architecture | Branding | Creative | Digital

www.winterjones.co.uk
Irish Square, St Asaph, LL17 0RN
hello@winterjones.co.uk
01824 719402

Client. Mr. & Mrs. D. Jones

Address. 106, Park Avenue, Wrexham, LL12 7AN

Drawing No. A028.A014 | Revision. P02

Scale. 1:50 | Paper Size. A3 | Date. 03.10.2025

Proposed Elevation (1 of 3)