
N

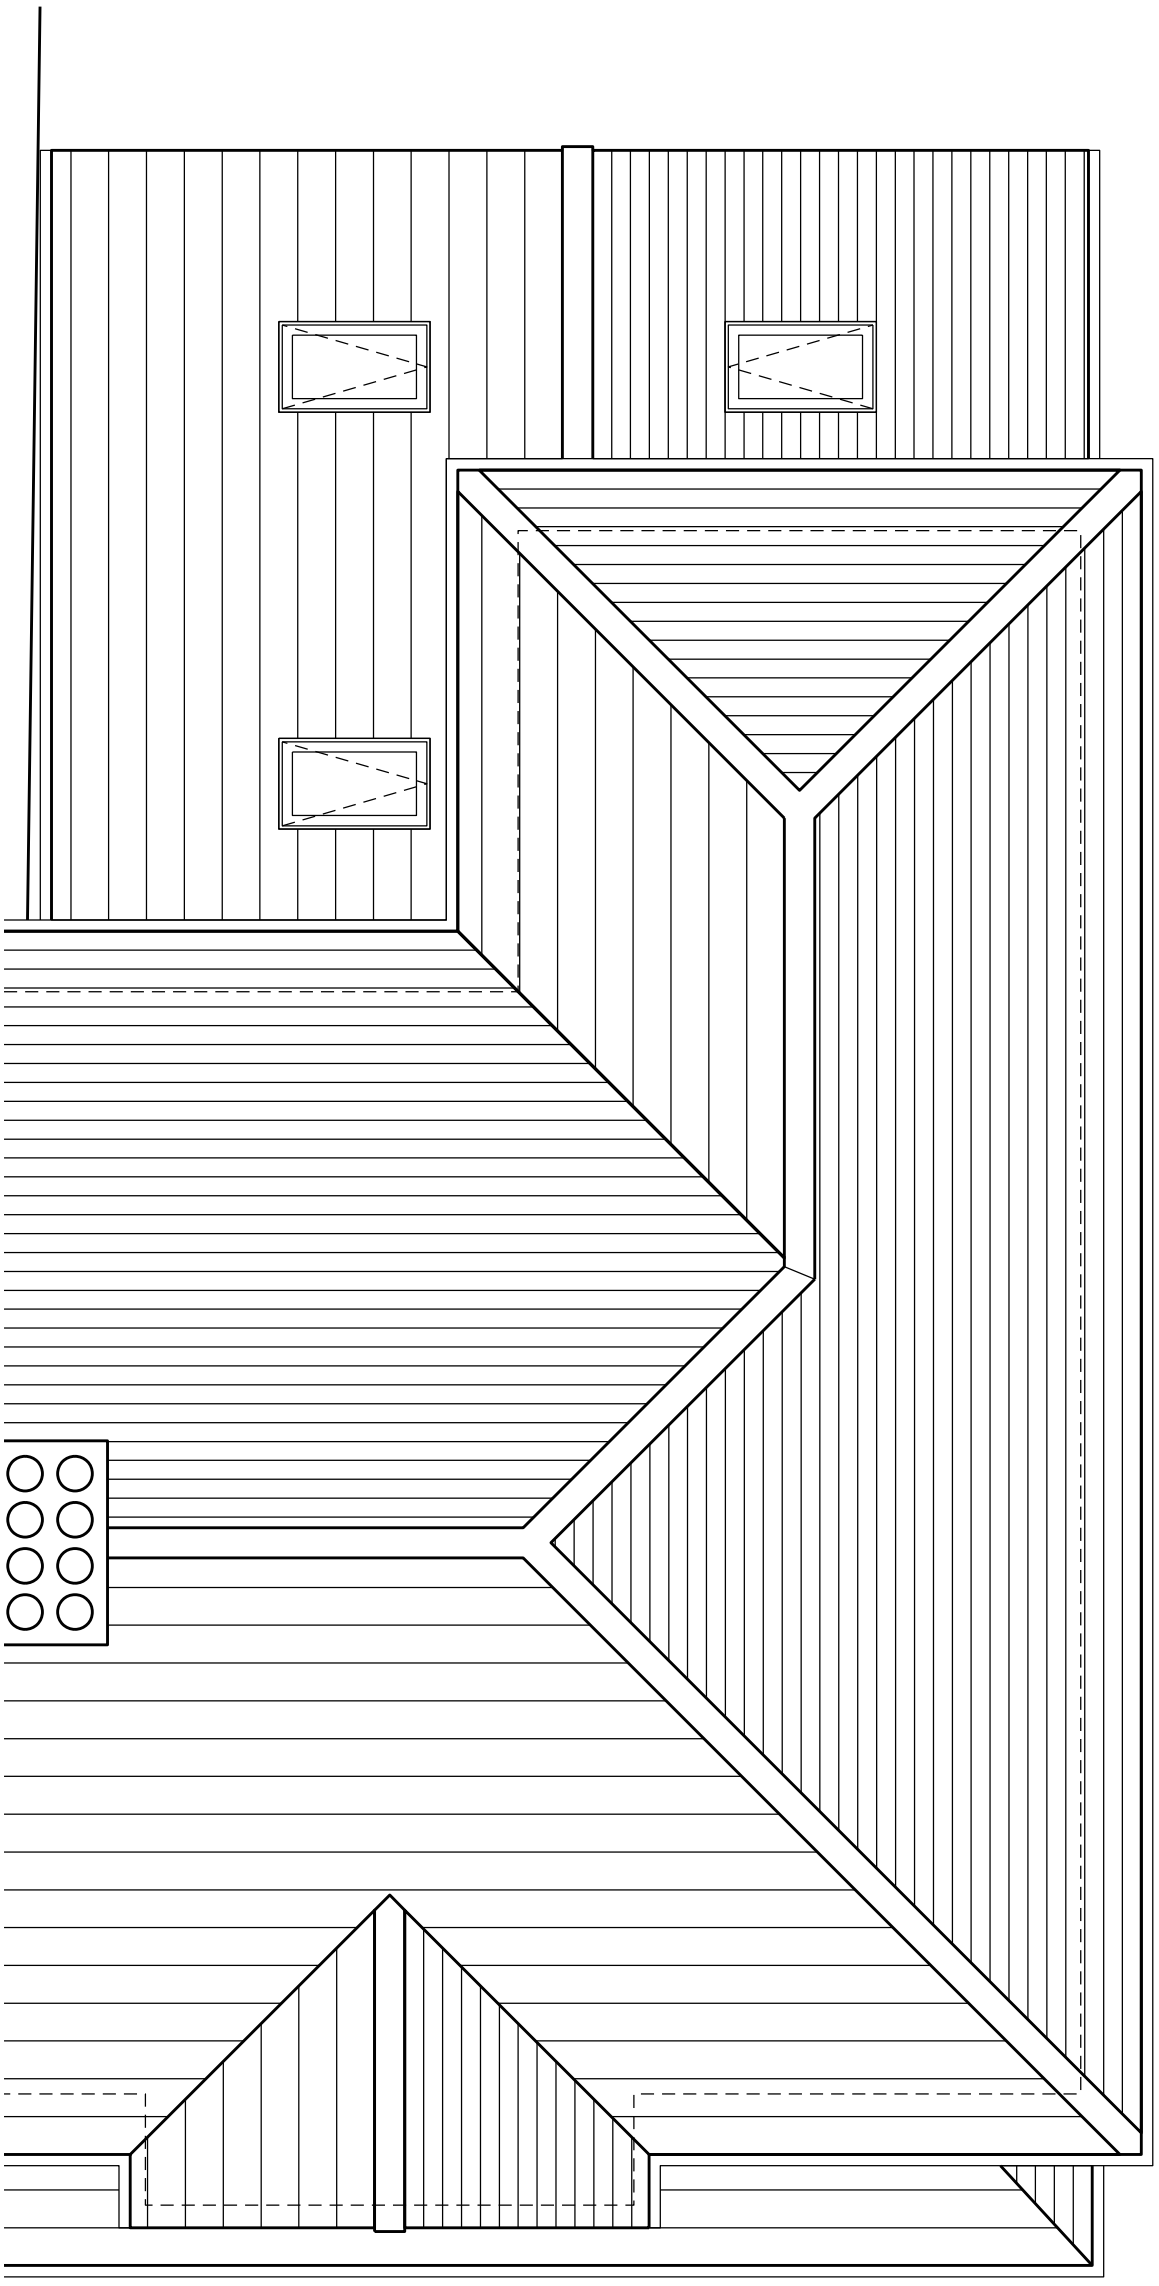

Proposed Roof Plan

Total Gross Internal Area: 131.0m² / 1409.6ft²

Drawing Key

- Existing Structure
- Approximate Dimensions
- Proposed Structure
- Proposed Demolition

Winter Jones.

Architecture | Branding | Creative | Digital

www.winterjones.co.uk
Irish Square, St Asaph, LL17 0RN
hello@winterjones.co.uk
01824 719402

Client. Mr. & Mrs. D. Jones

Address. 106, Park Avenue, Wrexham, LL12 7AN

Drawing No. A028.A013 | Revision. P01

Scale. 1:50 | Paper Size. A3 | Date. 31.07.2025

Proposed Roof Plan