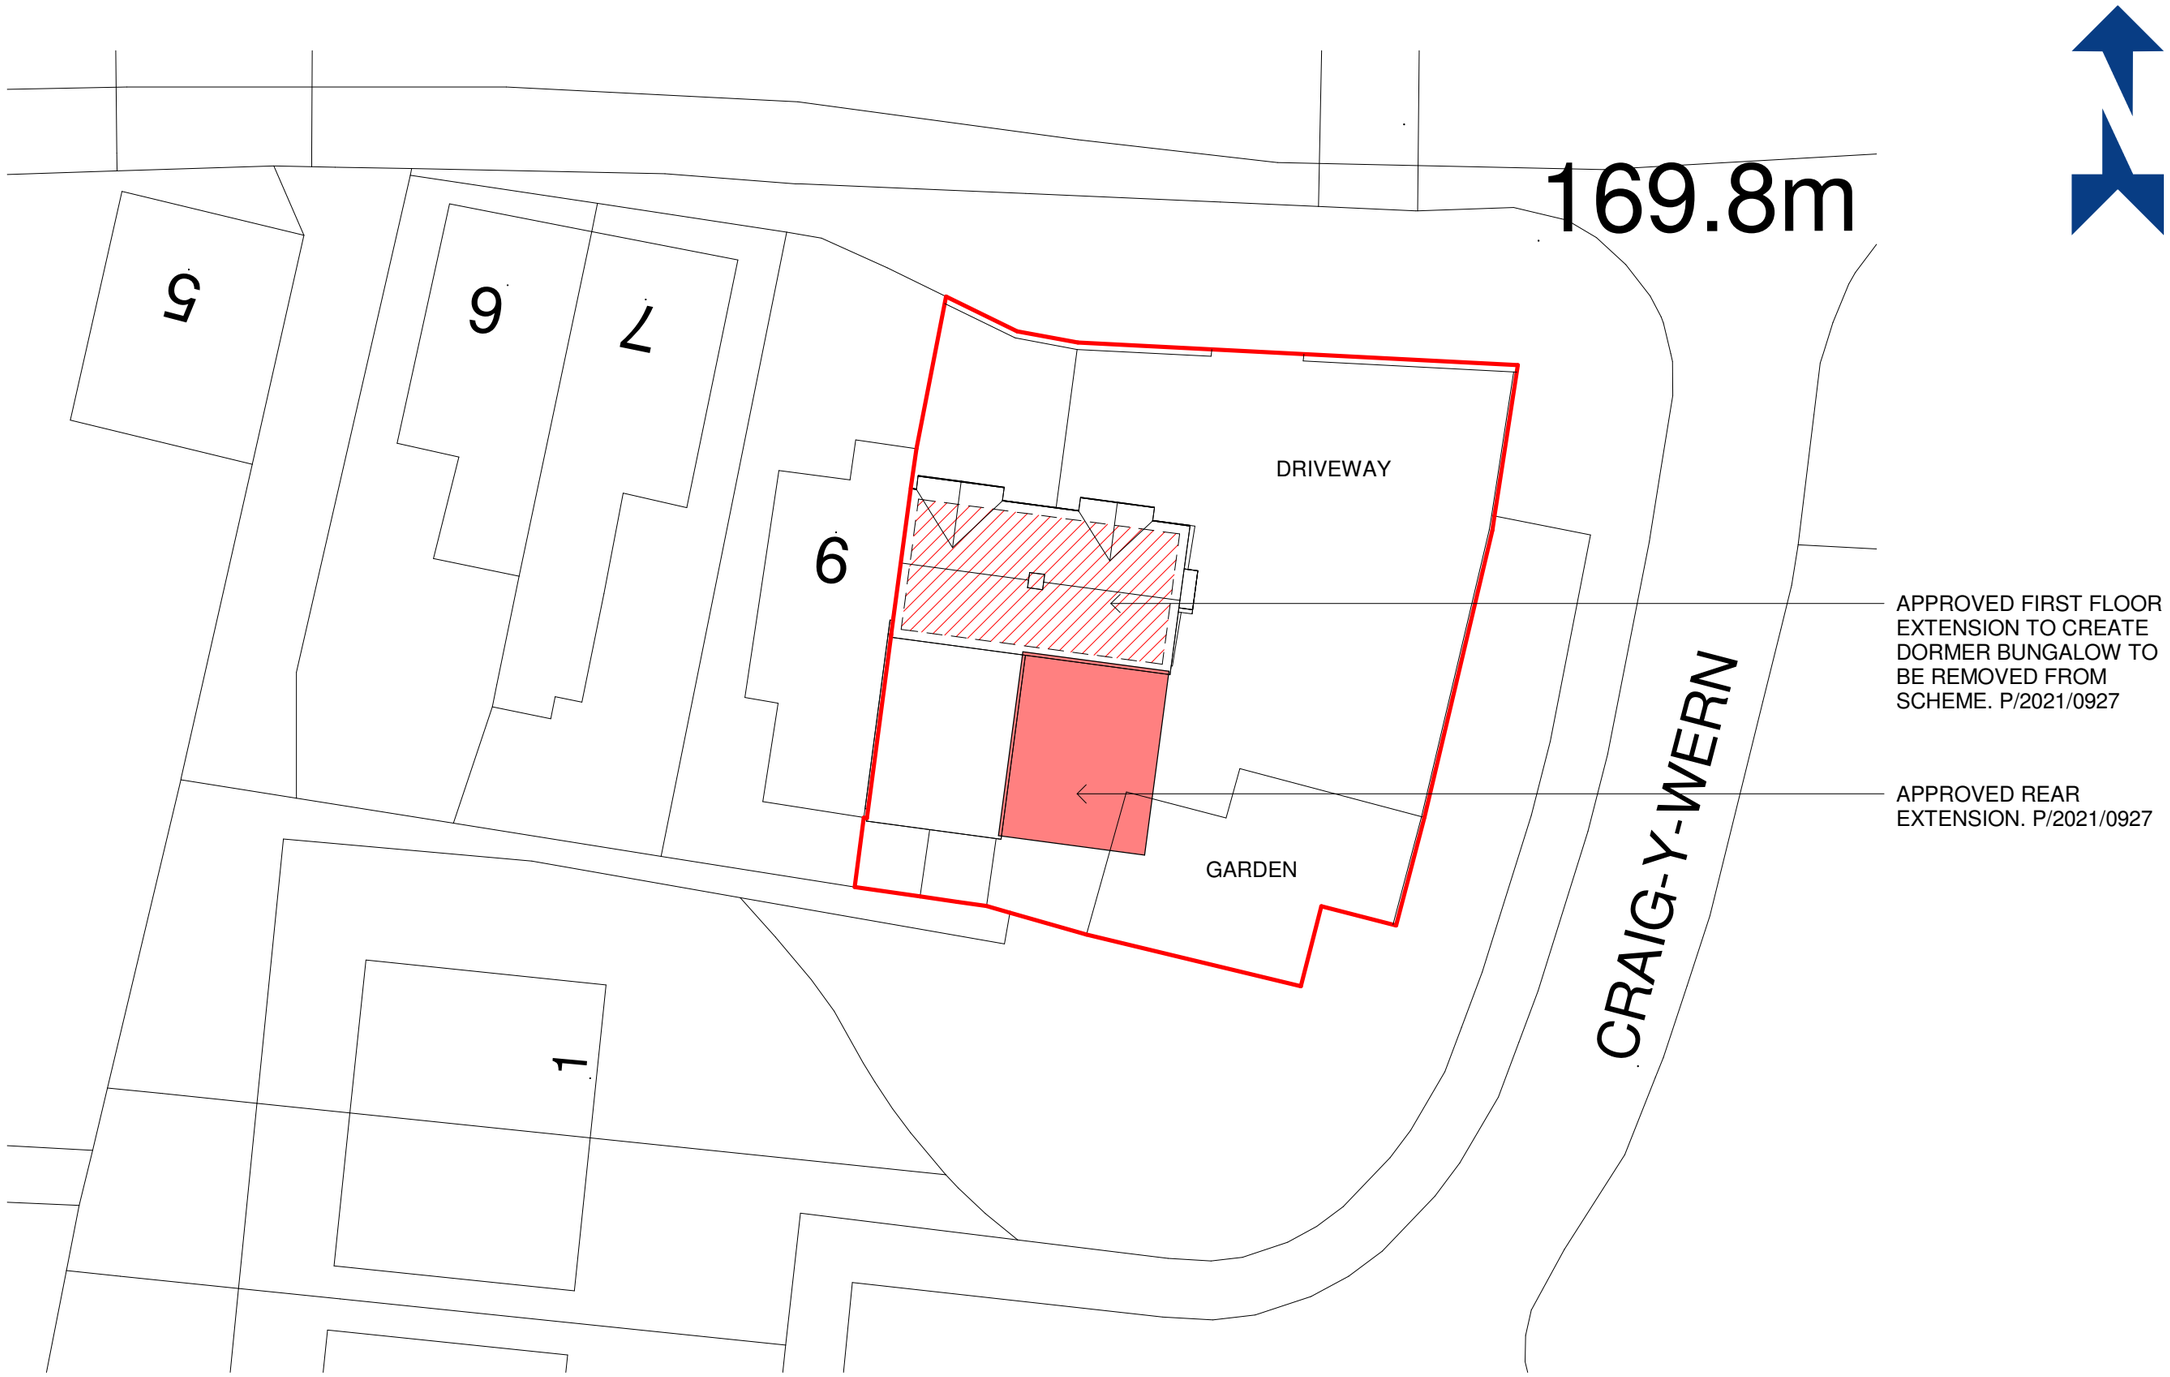


Site Plan

1 : 200

0m 4m 8m 12m 16m 20m

ARKIFY

ARKIFY LTD.
Dalton House, 35 Chester St.
Wrexham, LL13 8AH
07543968690
geraint@arkify.uk
www.arkify.uk

Project:	11 Hill Street, Rhos				
Title:	Existing Site Plan				
Scale @ A3:	1 : 200	Author:	GE	Date:	15/01/25
Project Ref:	25-02	Drawing No:	A002	Rev.	-