
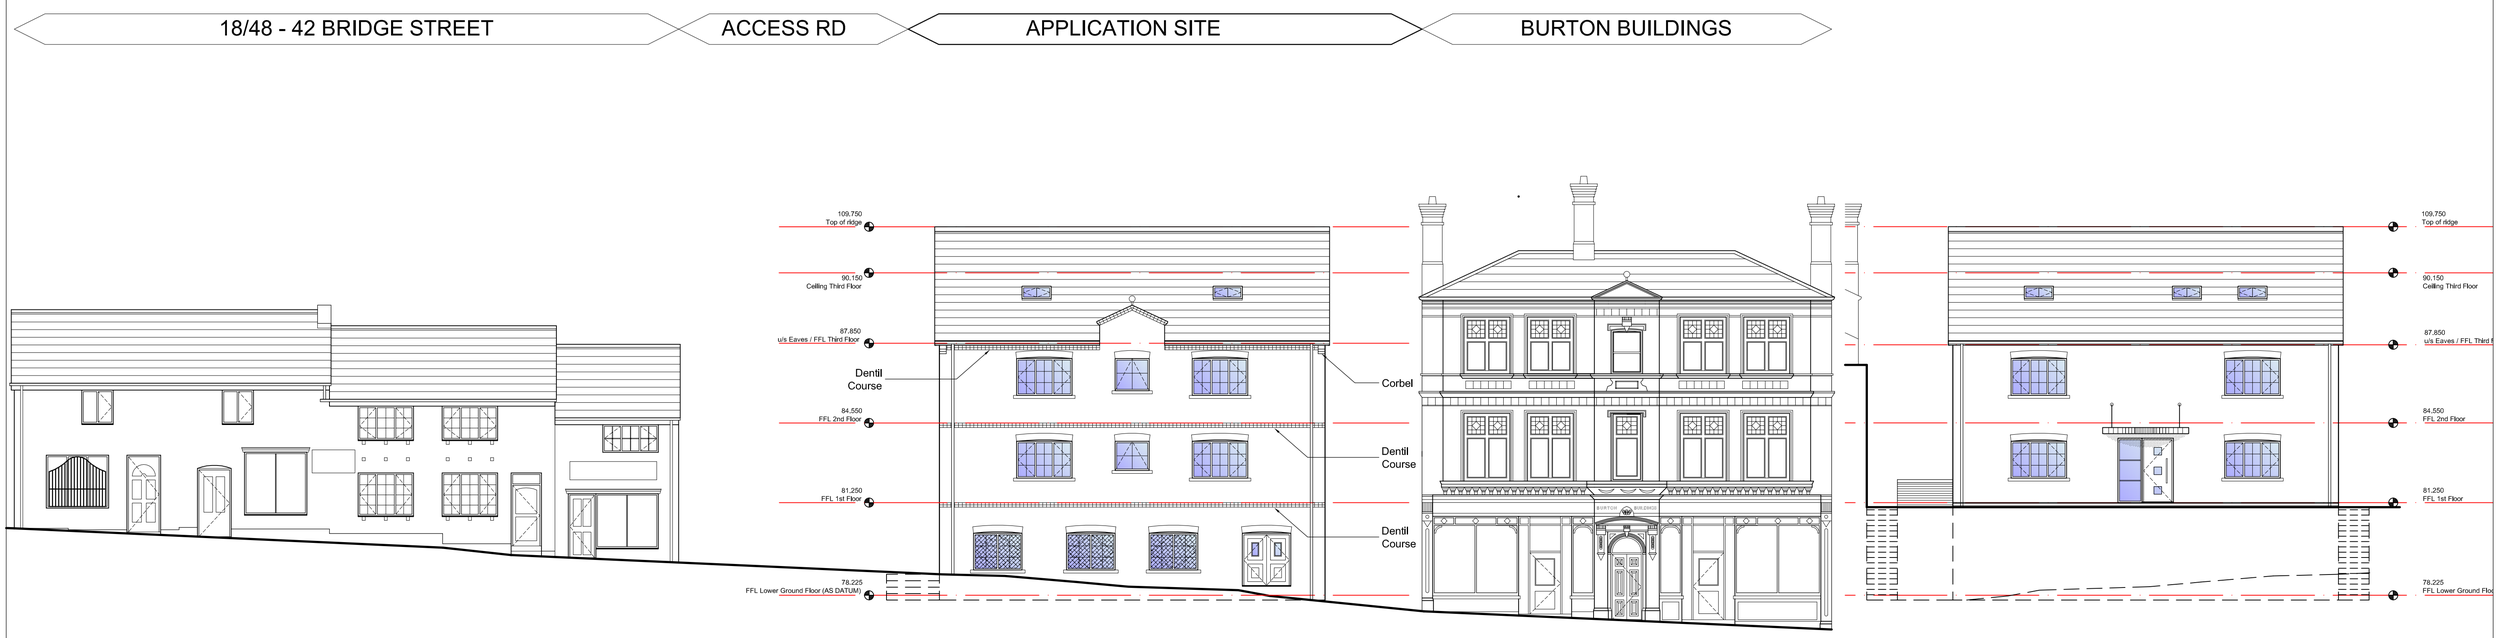



## PROPOSED BRIDGE STREET ELEVATION

## PROPOSED REAR ELEVATION

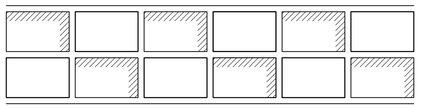

## DENTIL COURSE DETAIL (1:5)

## PROPOSED MATERIALS:


WALLS: Red Wirecut Brickwork with dental course to front elevation as shown.

ROOF: Grey Slate with terracotta ridge & hip tiles.


WINDOWS: High performance Aluminium glazed casement units, powder coated slate grey. Cills to be recon. stone. Heads to be soldier course arched lintels. Frames recessed 100mm. Conservation rooflights.

DOORS: High performance aluminium double glazed units, powder coated slate grey. Frames recessed 100mm.

RWG's: Square profile aluminium, powder coated black. Painted timber fascias, colour to be black. Gutter to be traditional profiled aluminium, powder coated black connecting to soakaway.

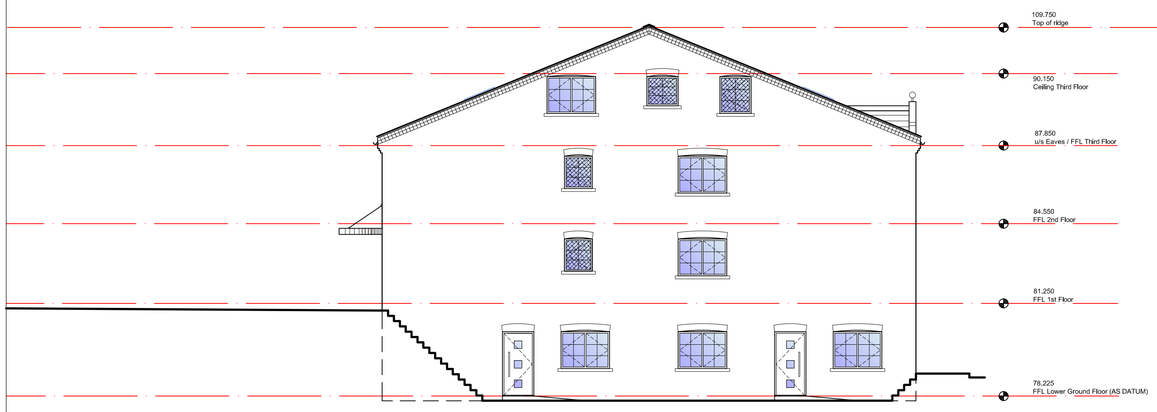


## PROPOSED SIDE ELEVATION

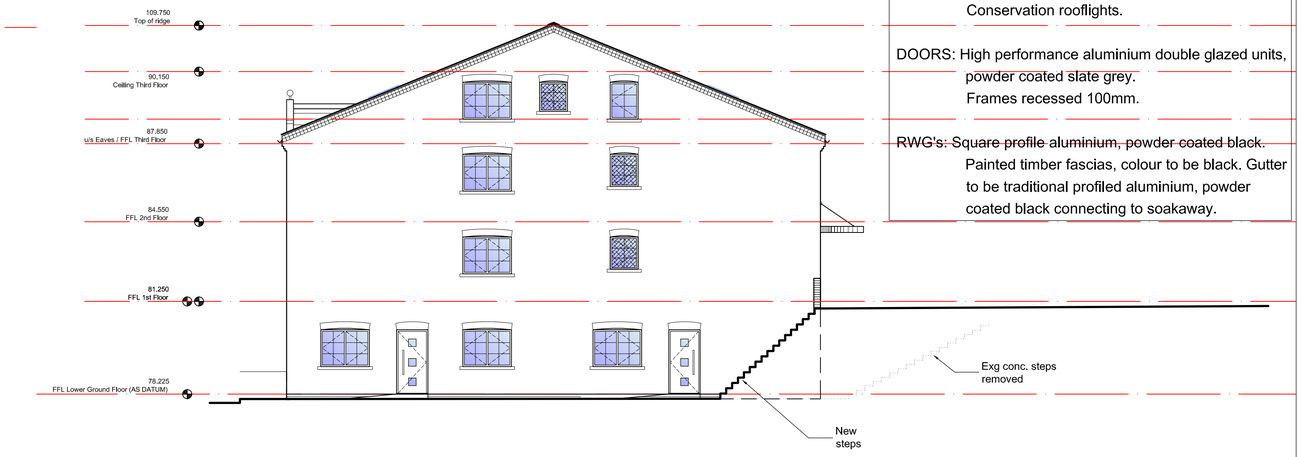


## PROPOSED SIDE ELEVATION

This drawing is the property of IAN STOCKDALE Ltd. Copyright is reserved by them and the drawing issued on the condition that it is not copied, reproduced, retained or disclosed to any unauthorised person either wholly or in part without the written consent of IAN STOCKDALE.

1. All dimensions to be verified on site prior to any shop works being commenced.
2. Any discrepencies to be reported to the Architect before any work is put in hand.
3. Do not scale from this drawing.
4. This drawing is to be read in conjunction with relevant consultants and specialists drawings.
5. This is a metric drawing.

0 10 20 50mm NATURAL SCALE

| Rev. | Description: | Initial | Chkd |
|---|---|---|---|
| - | - | - | - |

Client: Dr Tarlq Mahmood

Project: Re-Development of site at 32 - 36 Bridge Street, Wrexham

Drwg. Title: ELEVATIONS AS PROPOSED

Scale: 1:100 Drawn: CB Chkd: IAS Date: 02/05/25

Drwg. No: 6937/L(2)02 Revision: D

ORIGINAL DRAWING SIZE 841 x 594 (A1)