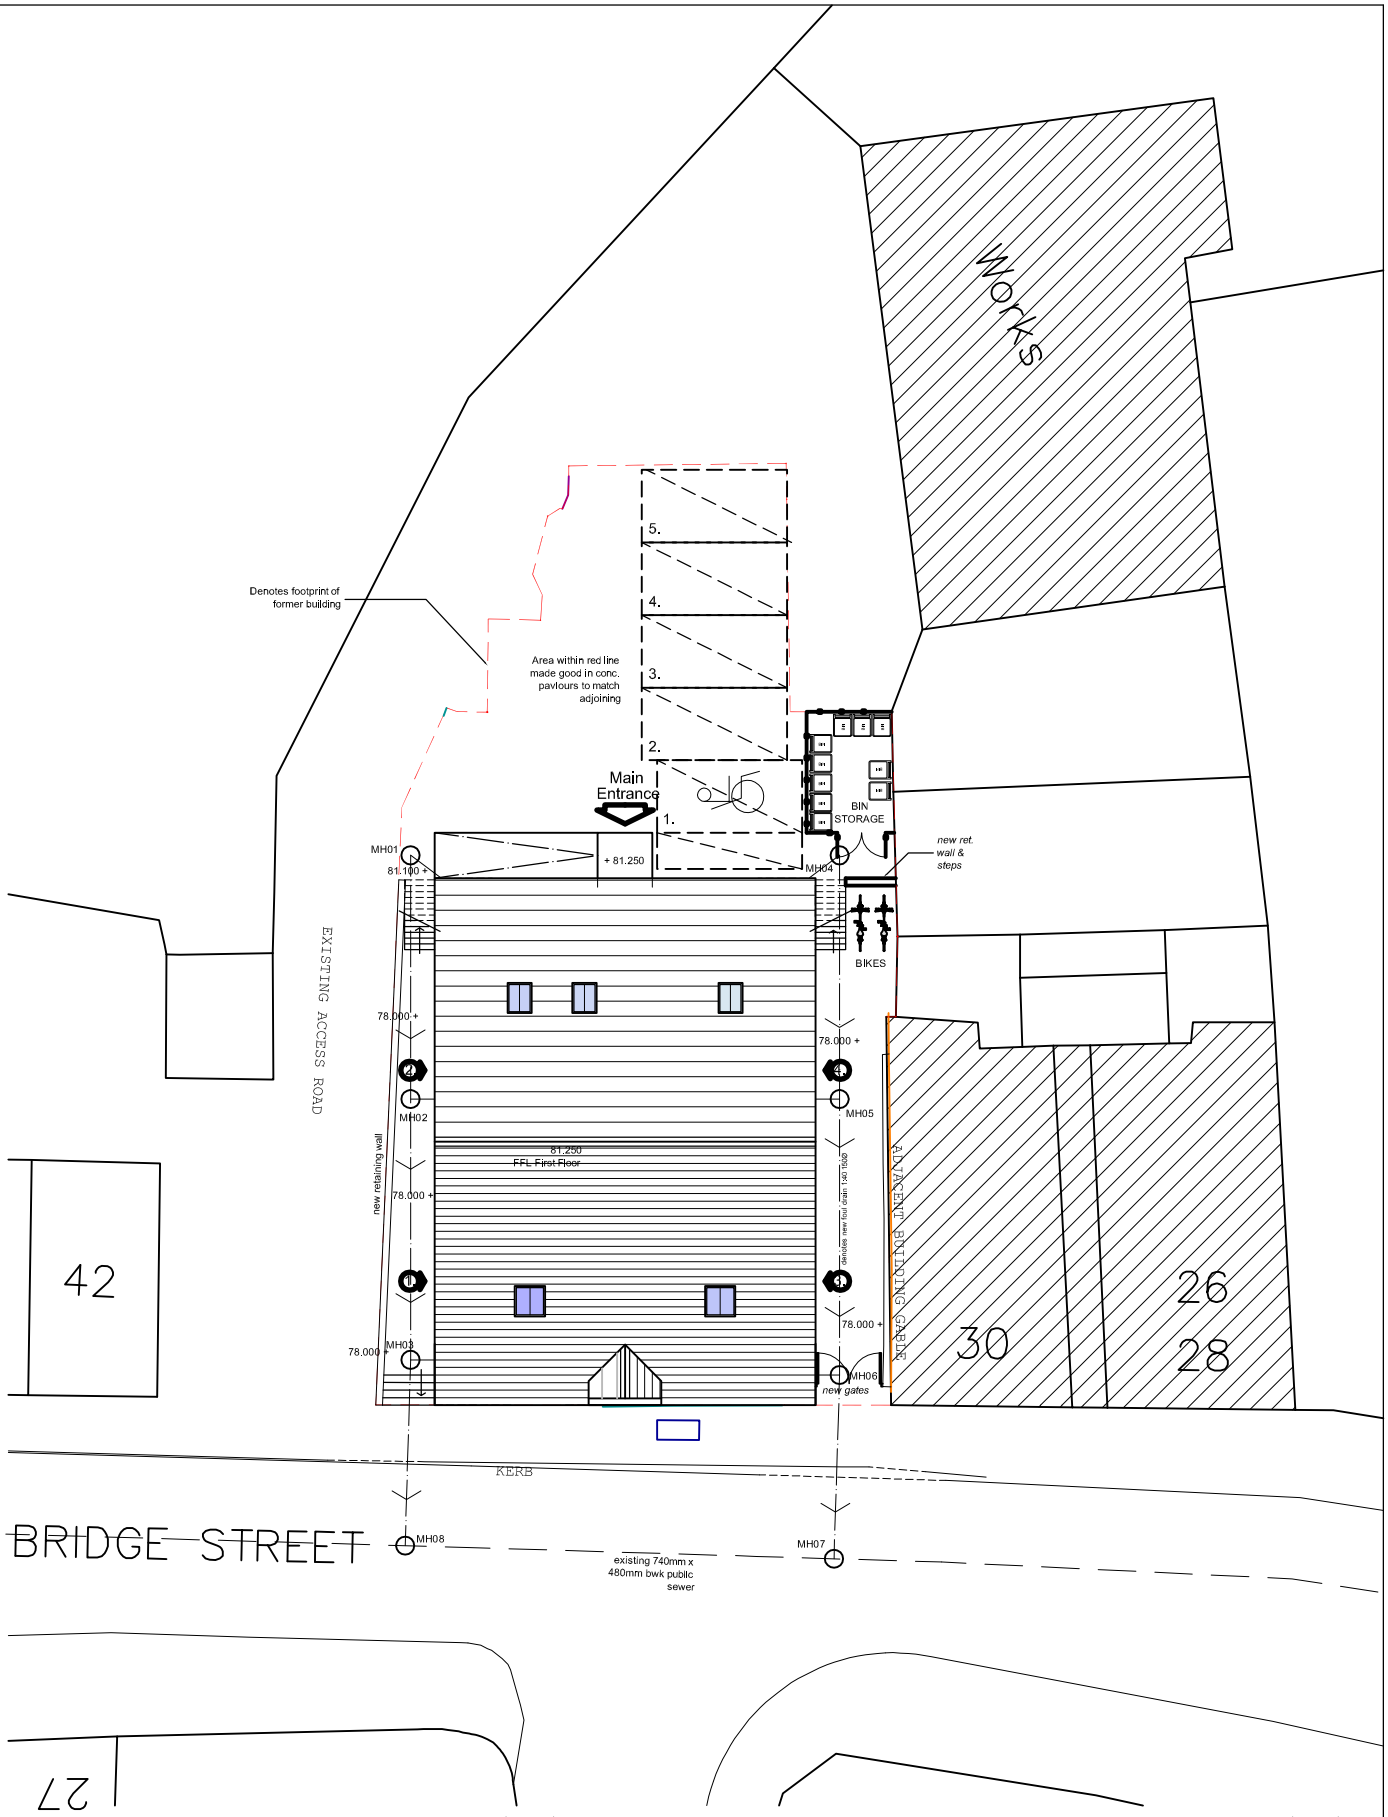


Rev:	Description:	Initial:	Chkd:

Client Dr Tariq Mahmood

Project Re-Development of site at 32 - 36 Bridge Street, Wrexham

Drwg. Title Site Plan AS PROPOSED

Scale 1:250 Drawn C.B. Chkd. I.A.S. Date 12/05/25

Drwg. No. 733/L(9)01 Revision -

0 10 20 50mm NATURAL SCALE

ORIGINAL DRAWING SIZE 297 x 210 (A4)