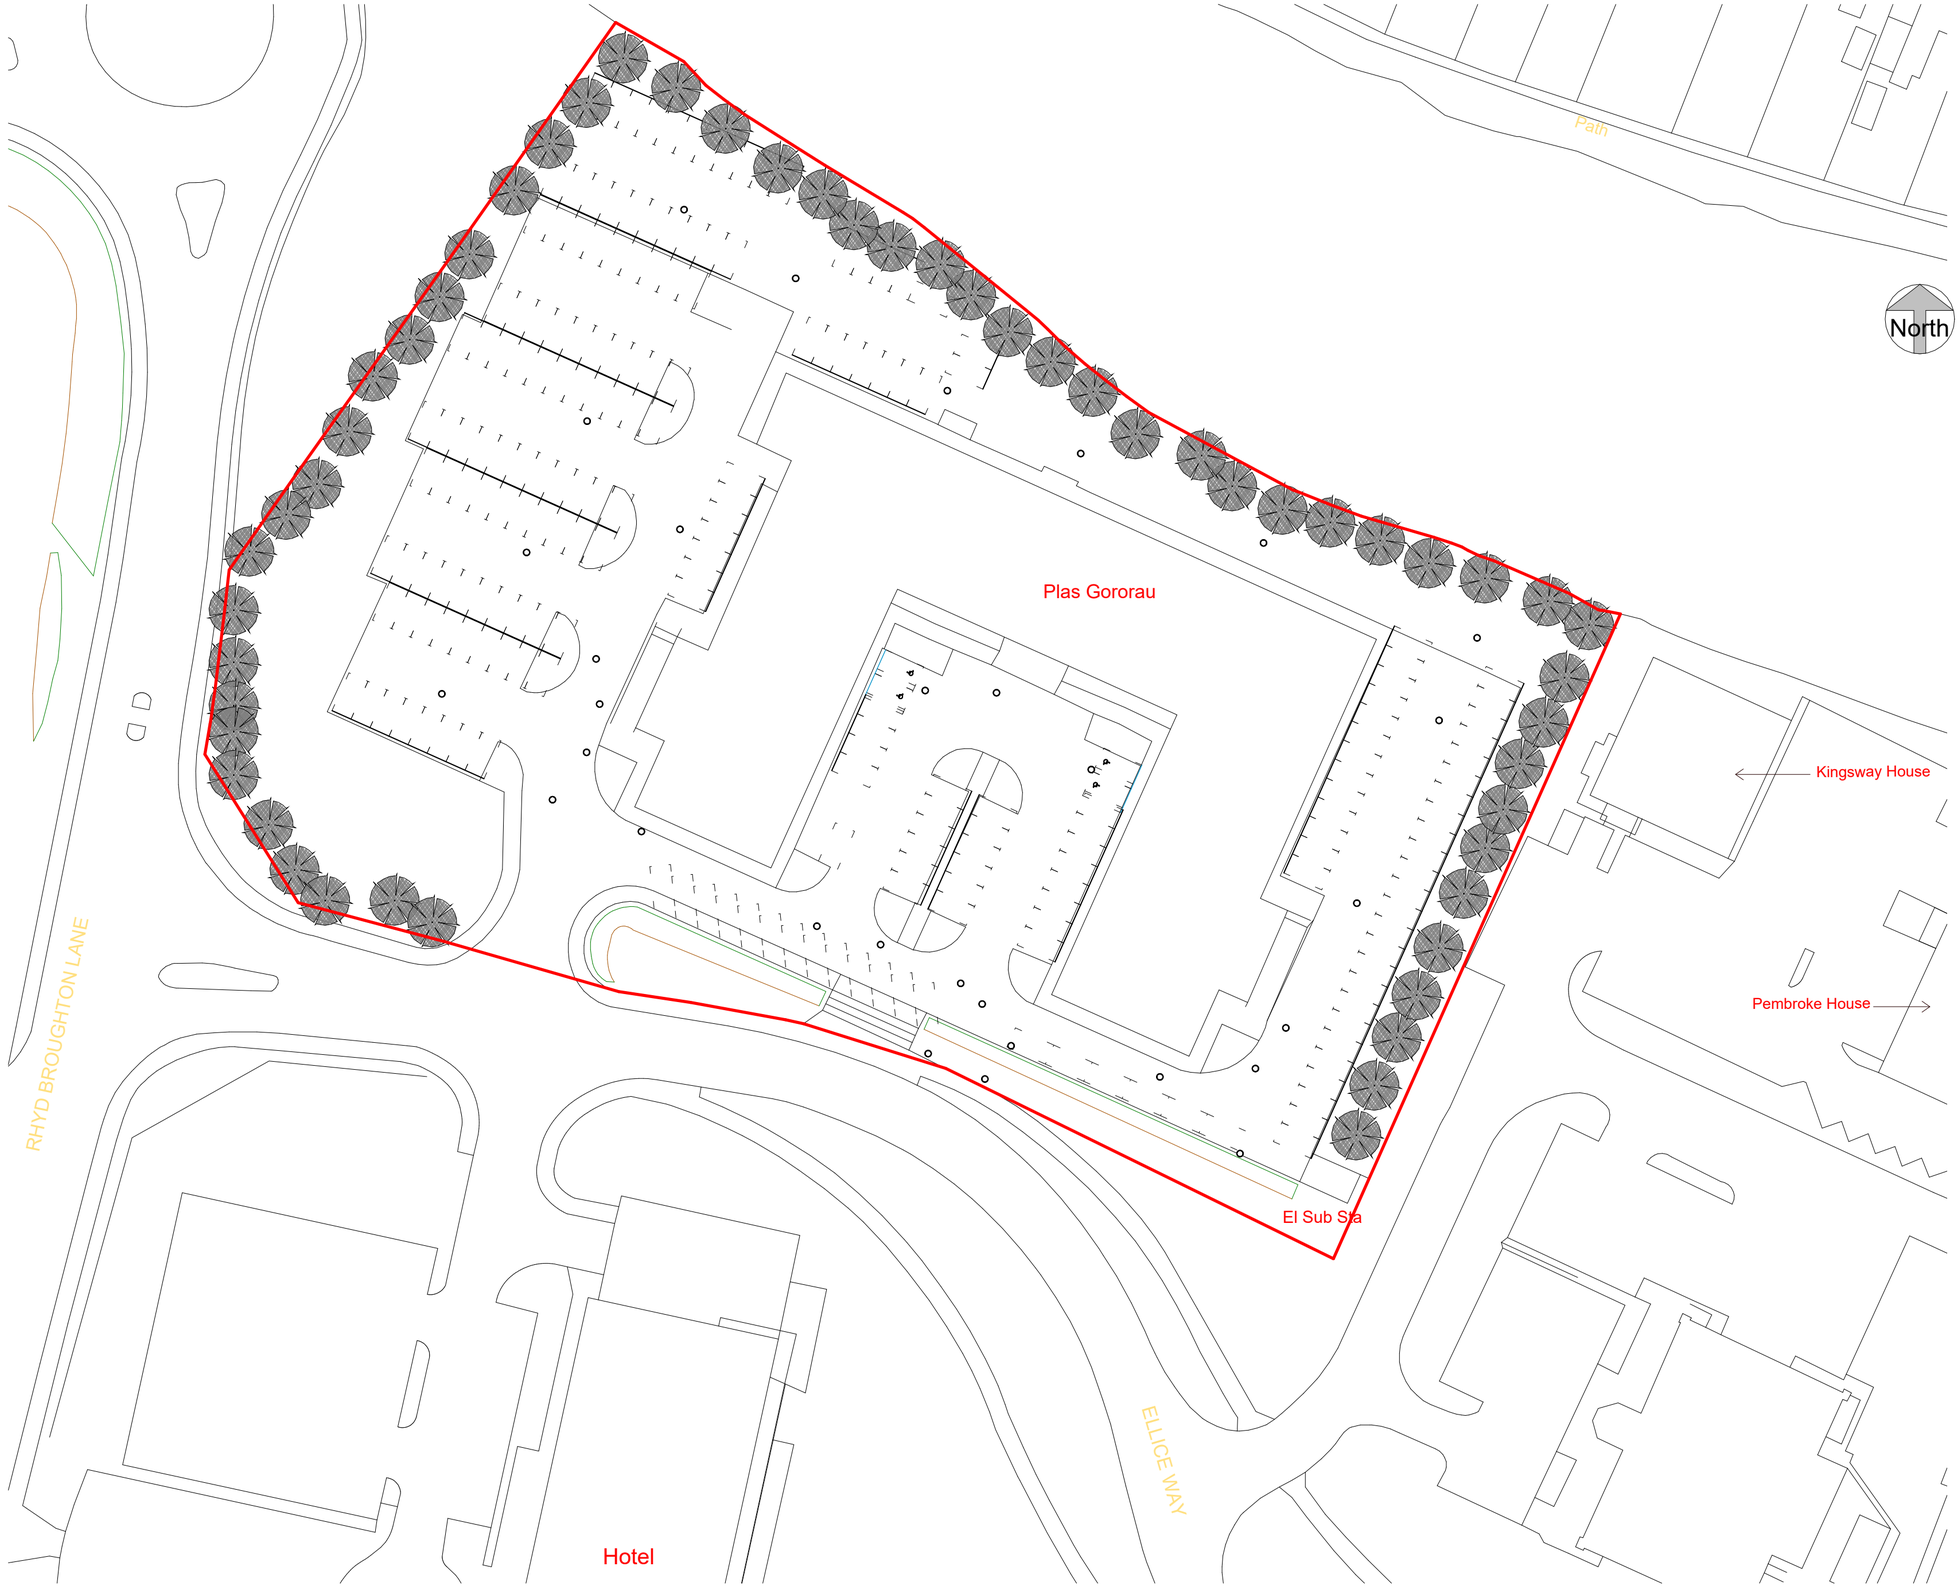


General Notes

1. Contractor to verify all dimensions and check level datums on site
2. All of the designs are the sole property of TACP Architects Ltd and may not be used without their written agreement
3. All prints, specifications and their copyright are the property of TACP Architects Ltd
4. Do not scale off drawings unless for planning purposes
5. All dimensions shall be checked on site before commencement of shop drawings, manufacture and all discrepancies must be reported to TACP Architects Ltd

Existing number of parking spaces

- 202 Standard spaces
- 6 Accessible spaces

Revisions

Rev	Date	Description	By	Check
PL1	23/09/25	Planning Submission	CM	GM

Client

Betsi Cadwaladr University Health

Project Title

Plas Gororau Development

Sheet Name

Existing Site Plan

Classification | Status

Scale	Date	Drawn By	Checked By	Office
1 : 500@A2	23/09/25	CM	GM	Wrexham

Job Number	Project•Originator•Zone•Level•Type•Role•Number	Revision
24013	PGP2-TACP-PB-00- DR-A-PL-0003	PL1

TACP Architects Ltd

Pembroke House
Ellice Way, Wrexham Technology Park,
Wrexham, LL13 7YT
01978 291161

admin@tacparchitects.co.uk
www.tacparchitects.co.uk

TACPArchitects