

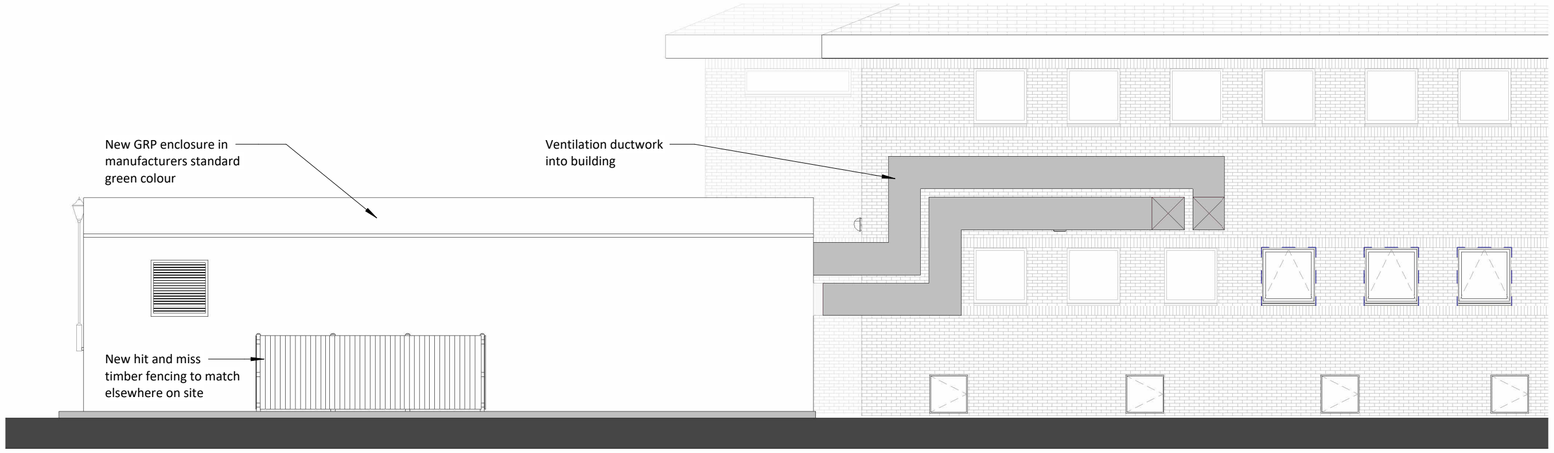




GRP Rear Elevation
1 : 100

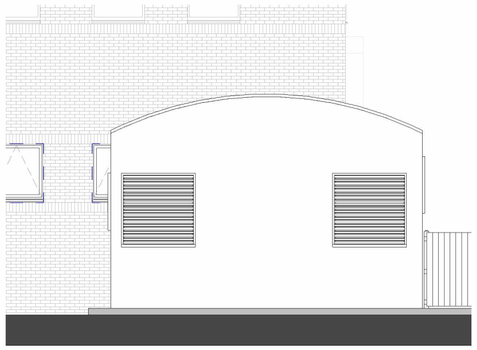


GRP Side Elevation 1
1 : 100

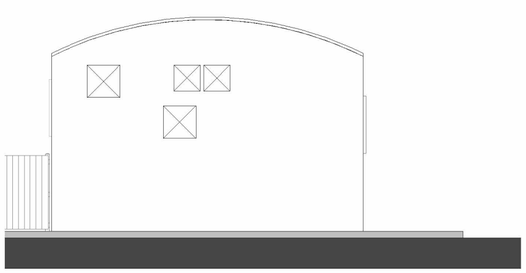

GRP Side Elevation 2
1 : 100

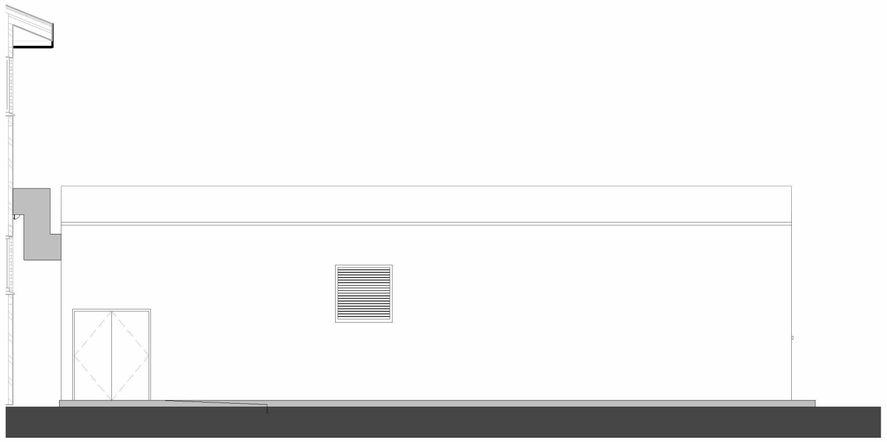

GRP Front Elevation
1 : 100

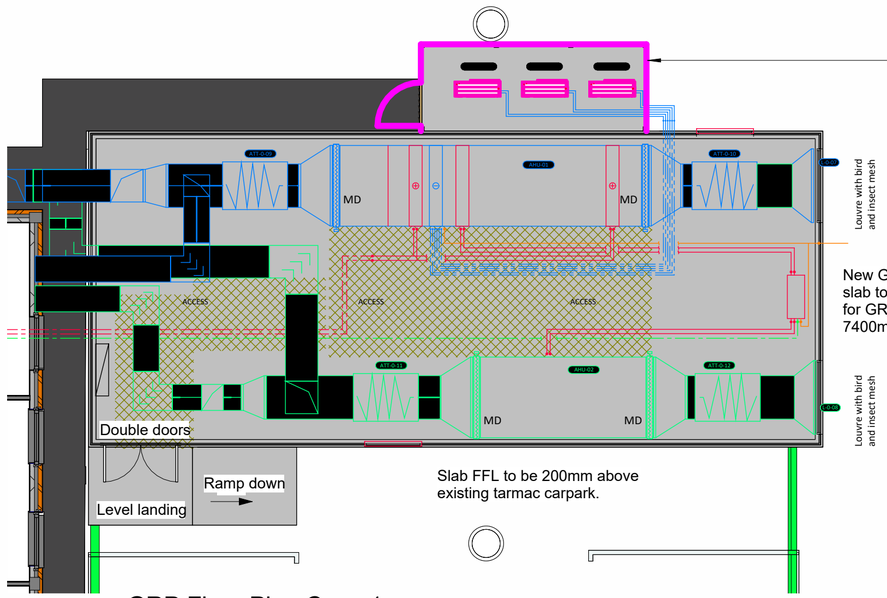



New chiller compound. Exact size to be co-ordinated with M&E requirements. To be enclosed in hit and miss timber fencing with gate to match existing on site

New GRP to house AHU and slab to be provided. Internal dims for GRP to be 17000mm long x 7400mm Wide 4000mm High.

Slab FFL to be 200mm above existing tarmac carpark.

GRP Floor Plan Copy 1
1 : 100

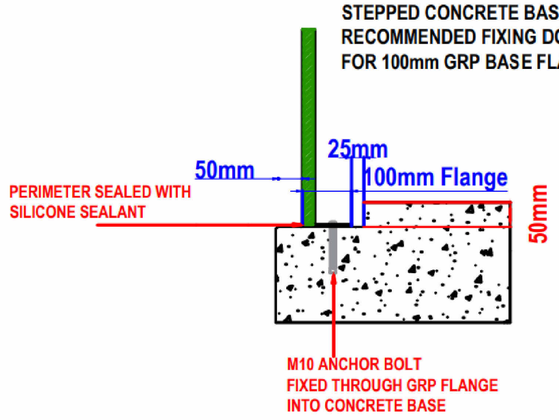


Presumed GRP base detail. All to manufacturers details

1m 10m

General Notes

1. Contractor to verify all dimensions and check level datums on site
2. All of the designs are the sole property of TACP Architects Ltd and may not be used without their written agreement
3. All prints, specifications and their copyright are the property of TACP Architects Ltd
4. Do not scale off drawings unless for planning purposes
5. All dimensions shall be checked on site before commencement of shop drawings, manufacture and all discrepancies must be reported to TACP Architects Ltd

Revisions

| Rev | Date | Description | By | Check |
|---|---|---|---|---|
| PL1 | 23/09/25 | Planning Submission | CM | GM |

Client

Betsi Cadwaladr University Health

Project Title

Plas Gororau Development

Sheet Name

GRP Plan and Elevations

Classification | Status

| Scale | Date | Drawn By | Checked By | Office |
|---|---|---|---|---|
| 1 : 100@A2 | 23/09/25 | CM | GM | Wrexham |

| Job Number | Project•Originator•Zone•Level•Type•Role•Number | Revision |
|---|---|---|
| 24013 | PGP2-TACP-PB-00- DR-A-PL-0002 | PL1 |

TACP Architects Ltd

Pembroke House
Ellice Way, Wrexham Technology Park,
Wrexham, LL13 7YT
01978 291161

admin@tacparchitects.co.uk
www.tacparchitects.co.uk

TACPArchitects