




existing
side elevation
south east facing

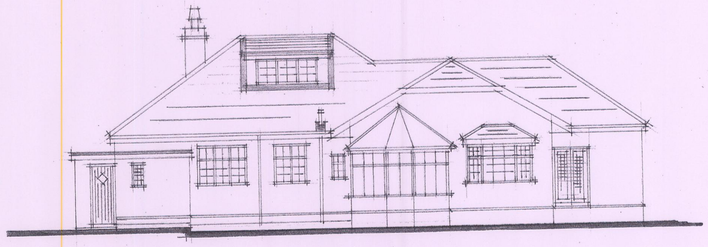

existing
rear elevation

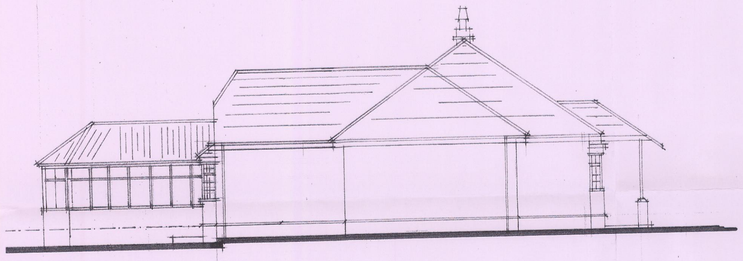

existing
side elevation
north west facing

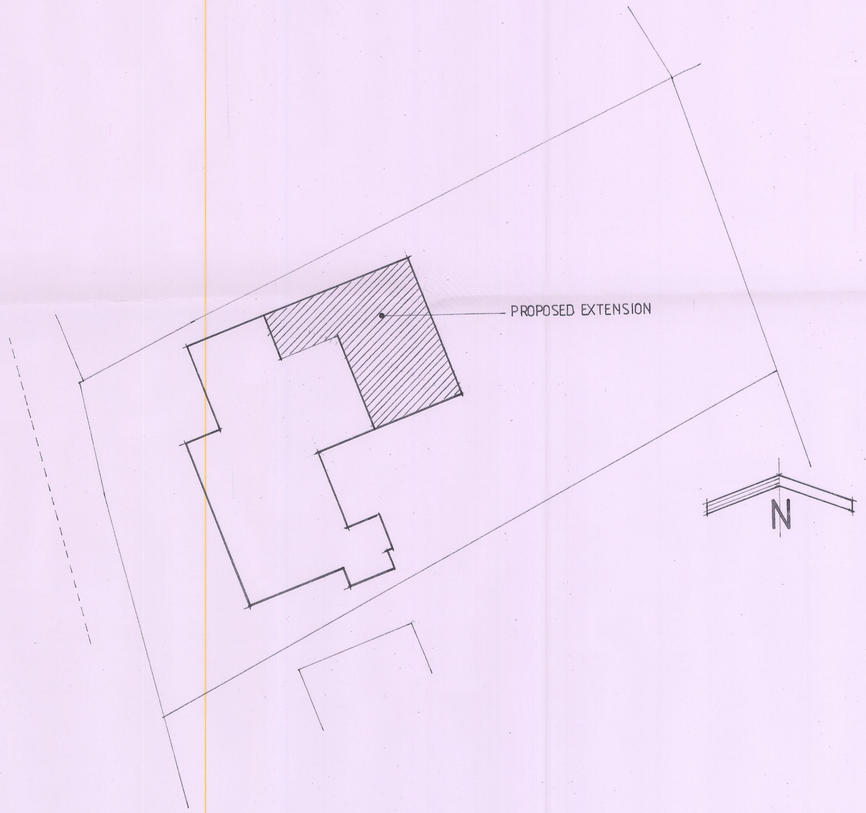

block plan as proposed
scale: 1:200

PROJECT:-	PROPOSED TWO-STOREY REAR EXTENSION AT: 15 STANCLIFFE AVENUE, MARFORD, WREXHAM, LL12 8LN
CLIENT:-	MR. & MRS. IAN BITHELL TEL: 07931 530023 EMAIL: kathrynbith1968@gmail.com
DETAIL:-	EXISTING ELEVATIONS; BLOCK PLAN AS PROPOSED
SCALE:-	1:100 1:200 DATE:- SEPT. 2025
DRAWING NO.:-	IB/1/B REVISIONS:-