




proposed
side elevation
south east facing

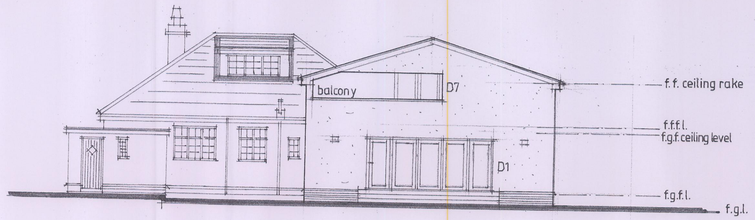


proposed
rear elevation

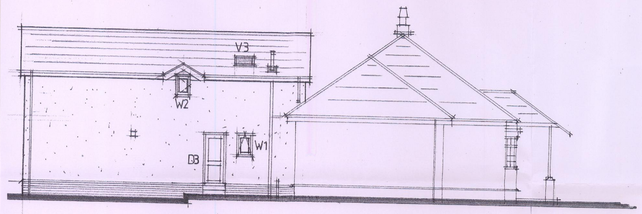

proposed
side elevation
north west facing

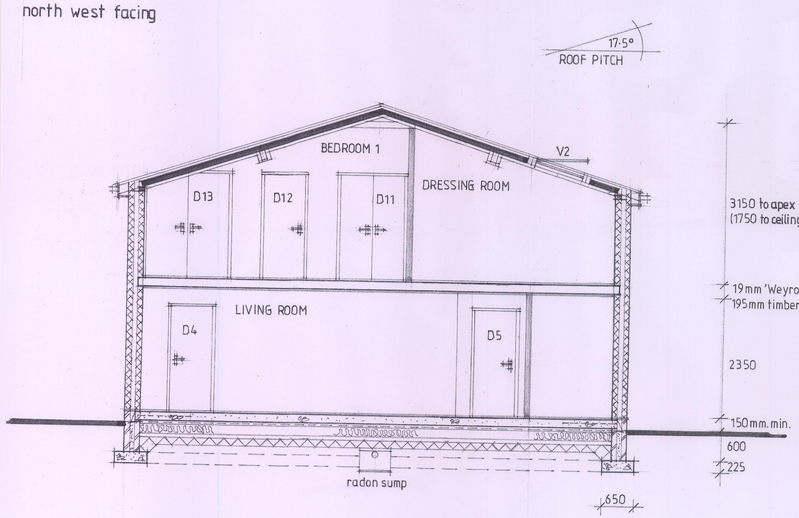

section a-a

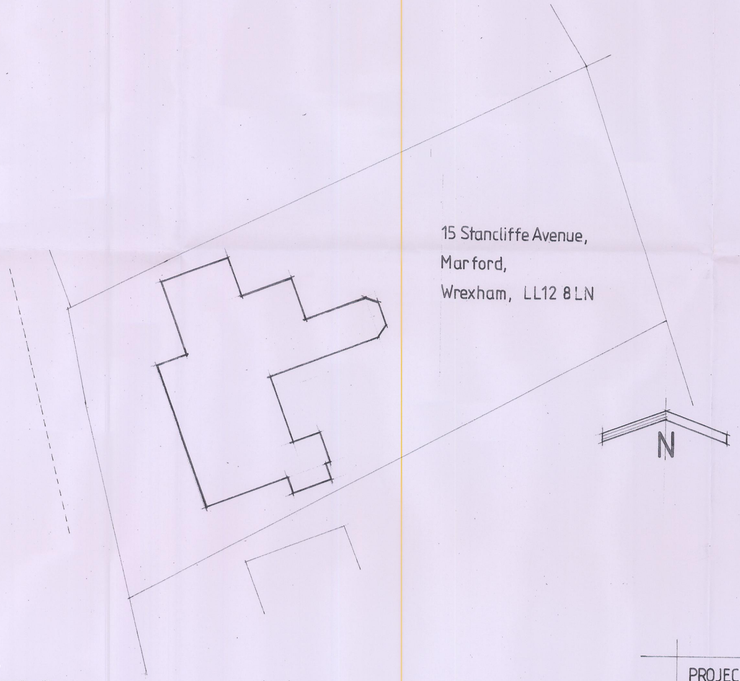

block plan as existing
scale: 1:200

PROJECT:-	PROPOSED TWO-STOREY REAR EXTENSION AT: 15 STANCLIFFE AVENUE, MARFORD, WREXHAM, LL12 8LN
CLIENT:-	MR & MRS. IAN BITHELL TEL: 07931 530023 EMAIL: kathrynbith1968@gmail.com
DETAIL:-	PROPOSED ELEVATIONS; PROPOSED SECTION; BLOCK PLAN AS EXISTING
SCALE:-	1:100 1:50 1:200 DATE:- SEPT. 2025
DRAWING NO.:-	IB/1/D REVISIONS:-