
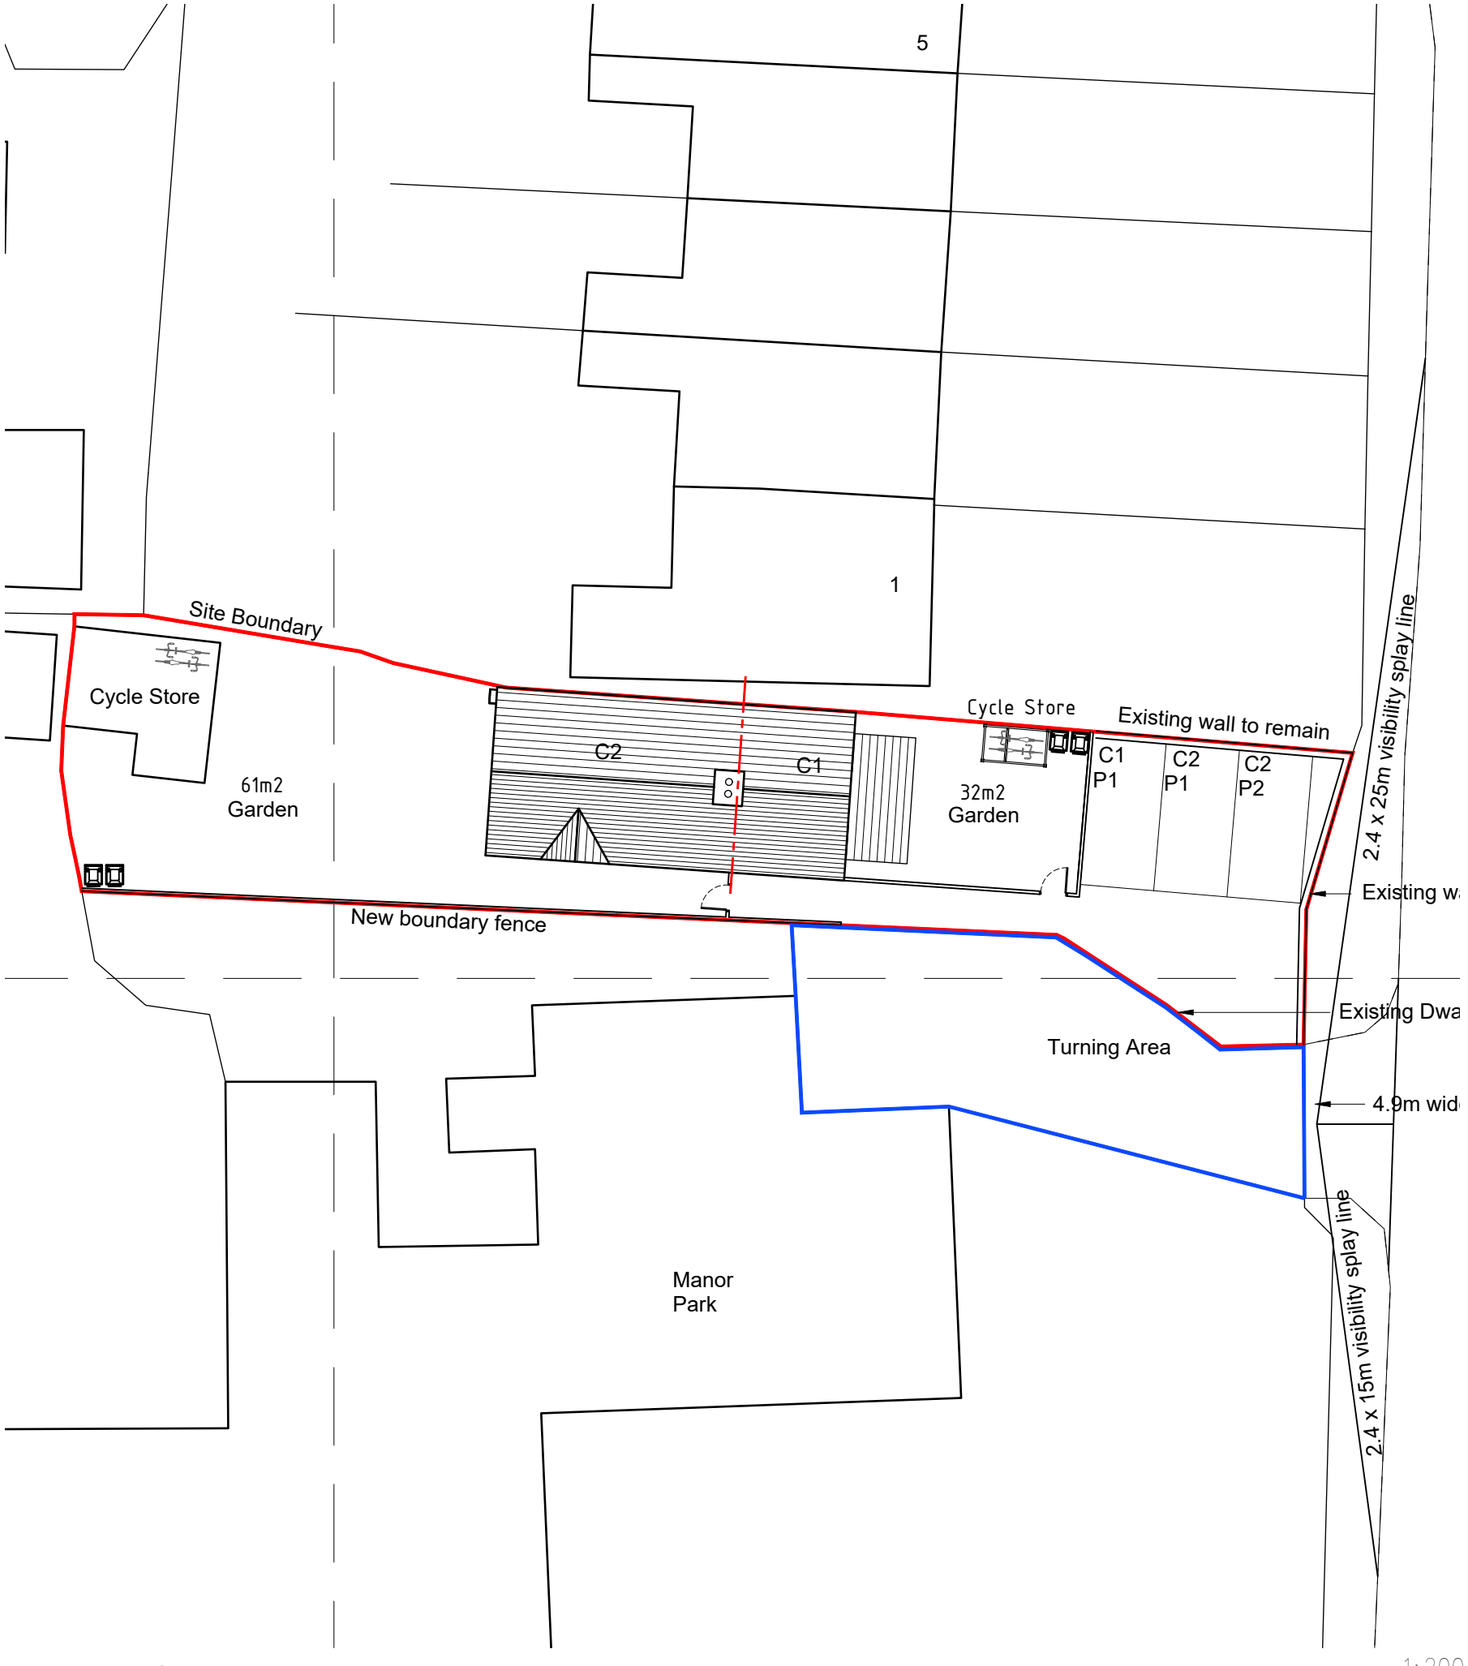


Proposed Site plan 1:200

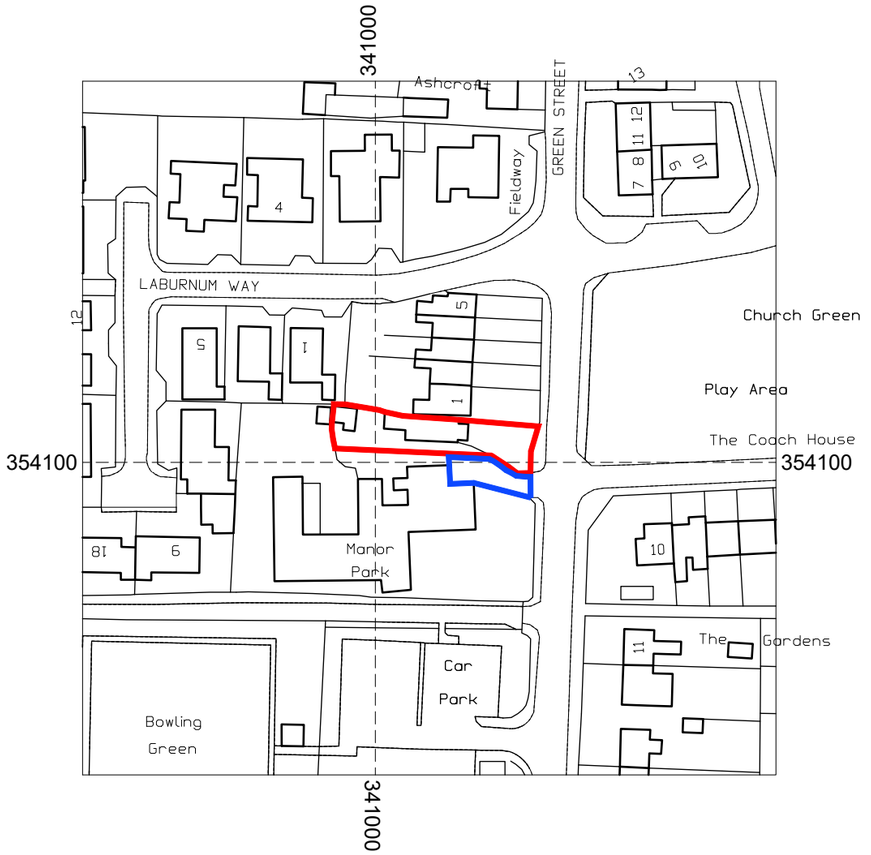

Site location plan 1:1250

1:1250 10m 20m 30m 40m 50m 60m 70m 80m 90m 100m

Legend

- Site boundary
- Right of Access/Egress

1:200 1m 2m 4m 6m 8m 10m 12m 14m 16m 18m 20m

©Crown Copyright
and database rights
2021 OS 100047474

N

Proposed

HDS ARCHITECTURAL SERVICES
HDS Architectural Services, The Foundry,
15 Yorke Street, Wrexham
LL13 8LW
Tel (01978) 345250
www.hdsarchitectural.co.uk

Project;
The Coach House, Green Street, Holt, Wrexham, LL13 9JF

Title;	**Scale (A3);**
08-Site Location Plan & Proposed Site Plan	1:200/1250
Dwg No;	**Date;**
CH/PD/08	11.06.25

Revision;