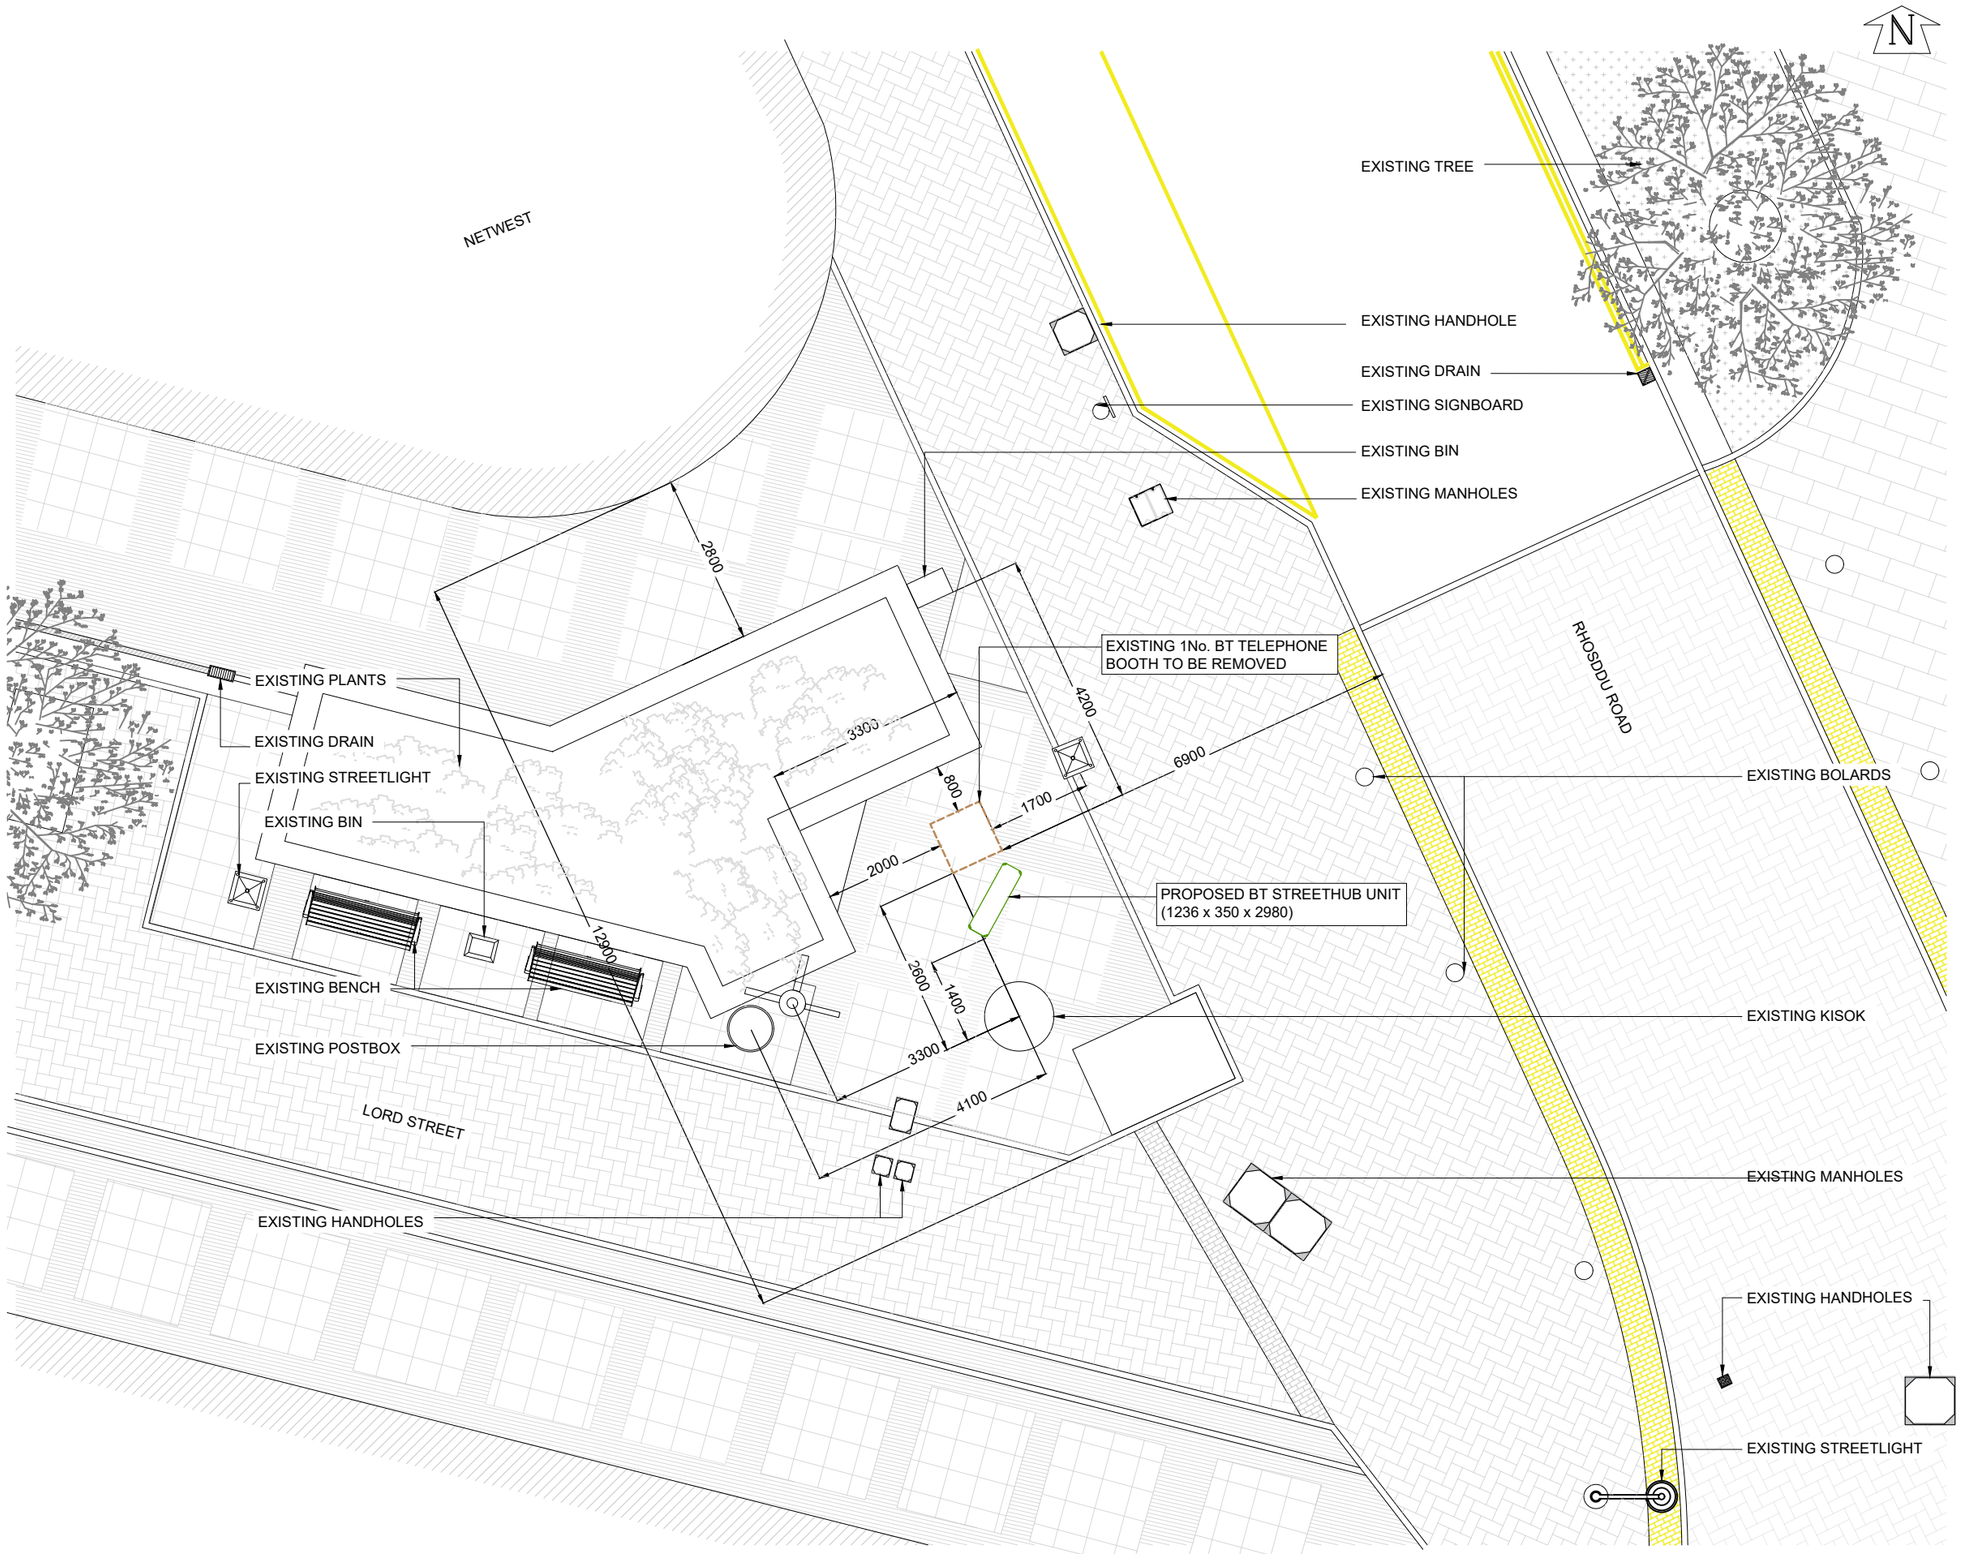


0 1m 2m 3m 4m 5m
0.5m

PROPOSED SITE PLAN
SCALE 1:100

GENERAL NOTES

Use written dimensions only, do not scale from drawing. Use latest revision of all referenced information.

LAT 53.047141	LONG −2.994543

Rev	Date	Description	Drawn	Chkd
A	04/09/2025	New BT Streethub Structure	RMK	ABH

mitie

BT

Drg Status
PLANNING

Cell No. & Name
3−WRE001

Site Name & Address
PAVEMENT O/S LORD STREET
WRECSAME LLII IPL

Drawing Title
PROPOSED SITE PLAN

Scale	1:100	Date	04/09/2025
Drawn By	RMK	Checked By	ABH

Drawing Number
002

Revision
A

ORIGINAL DRAWING SIZE A3