
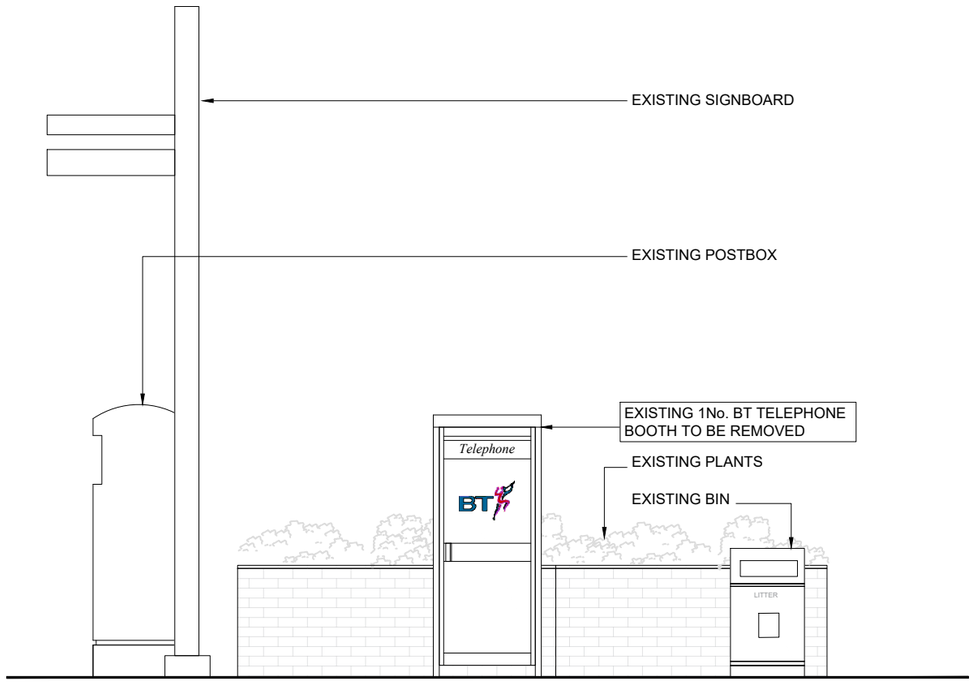


EXISTING FRONT ELEVATION
SCALE 1:50

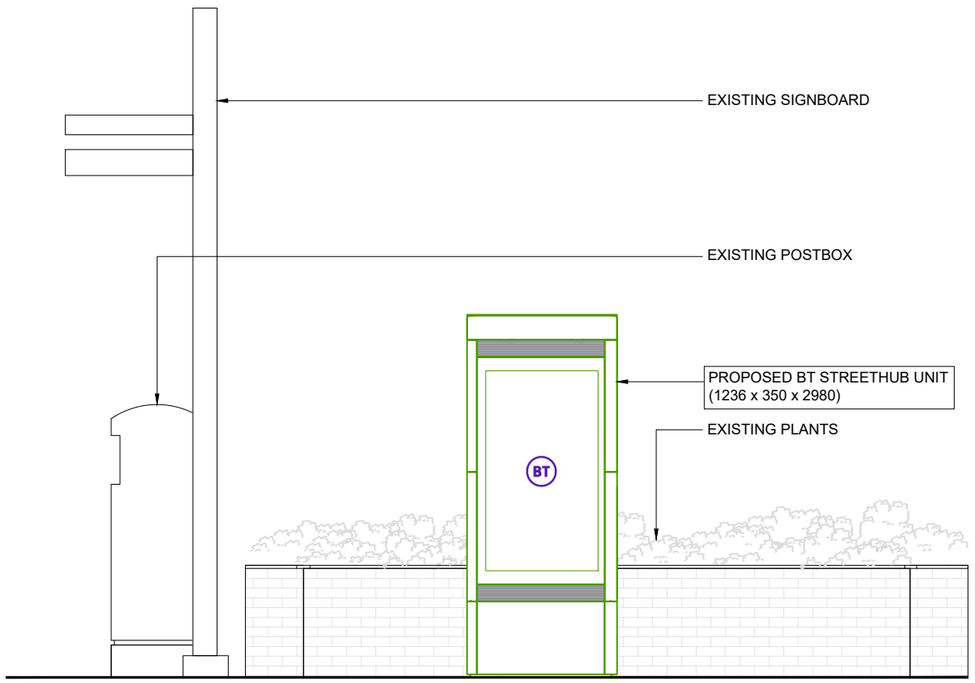

PROPOSED FRONT ELEVATION
SCALE 1:50

GENERAL NOTES

Use written dimensions only, do not scale from drawing. Use latest revision of all referenced information.


LAT 53.047141	LONG −2.994543

Rev	Date	Description	Drawn	Chkd
A	04/09/2025	New BT Streethub Structure	RMK	ABH



PROPOSED PHOTOMONTAGE
NTS

0 0.5m 1m 2m

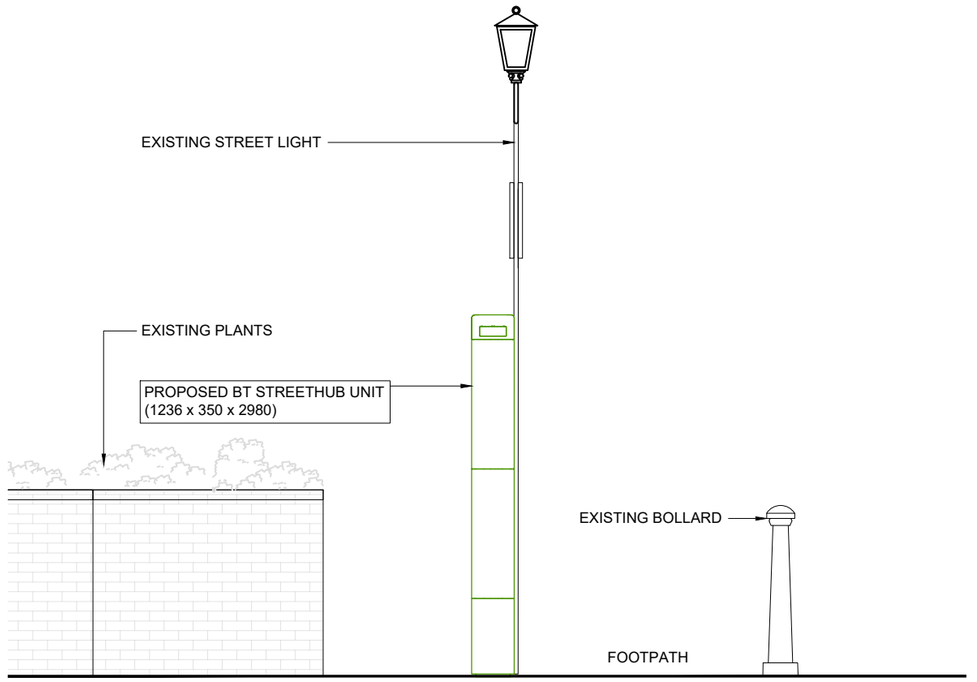

PROPOSED SIDE ELEVATION
SCALE 1:50

mitie

BT

Drg Status
PLANNING

Cell No. & Name
3−WRE001

Site Name & Address
PAVEMENT O/S LORD STREET
WRECSAME LLII IPL

Drawing Title
EXISTING AND PROPOSED ELEVATIONS

Scale	1:50	Date	04/09/2025
Drawn By	RMK	Checked By	ABH

Drawing Number	Revision
003	A

ORIGINAL DRAWING SIZE A3